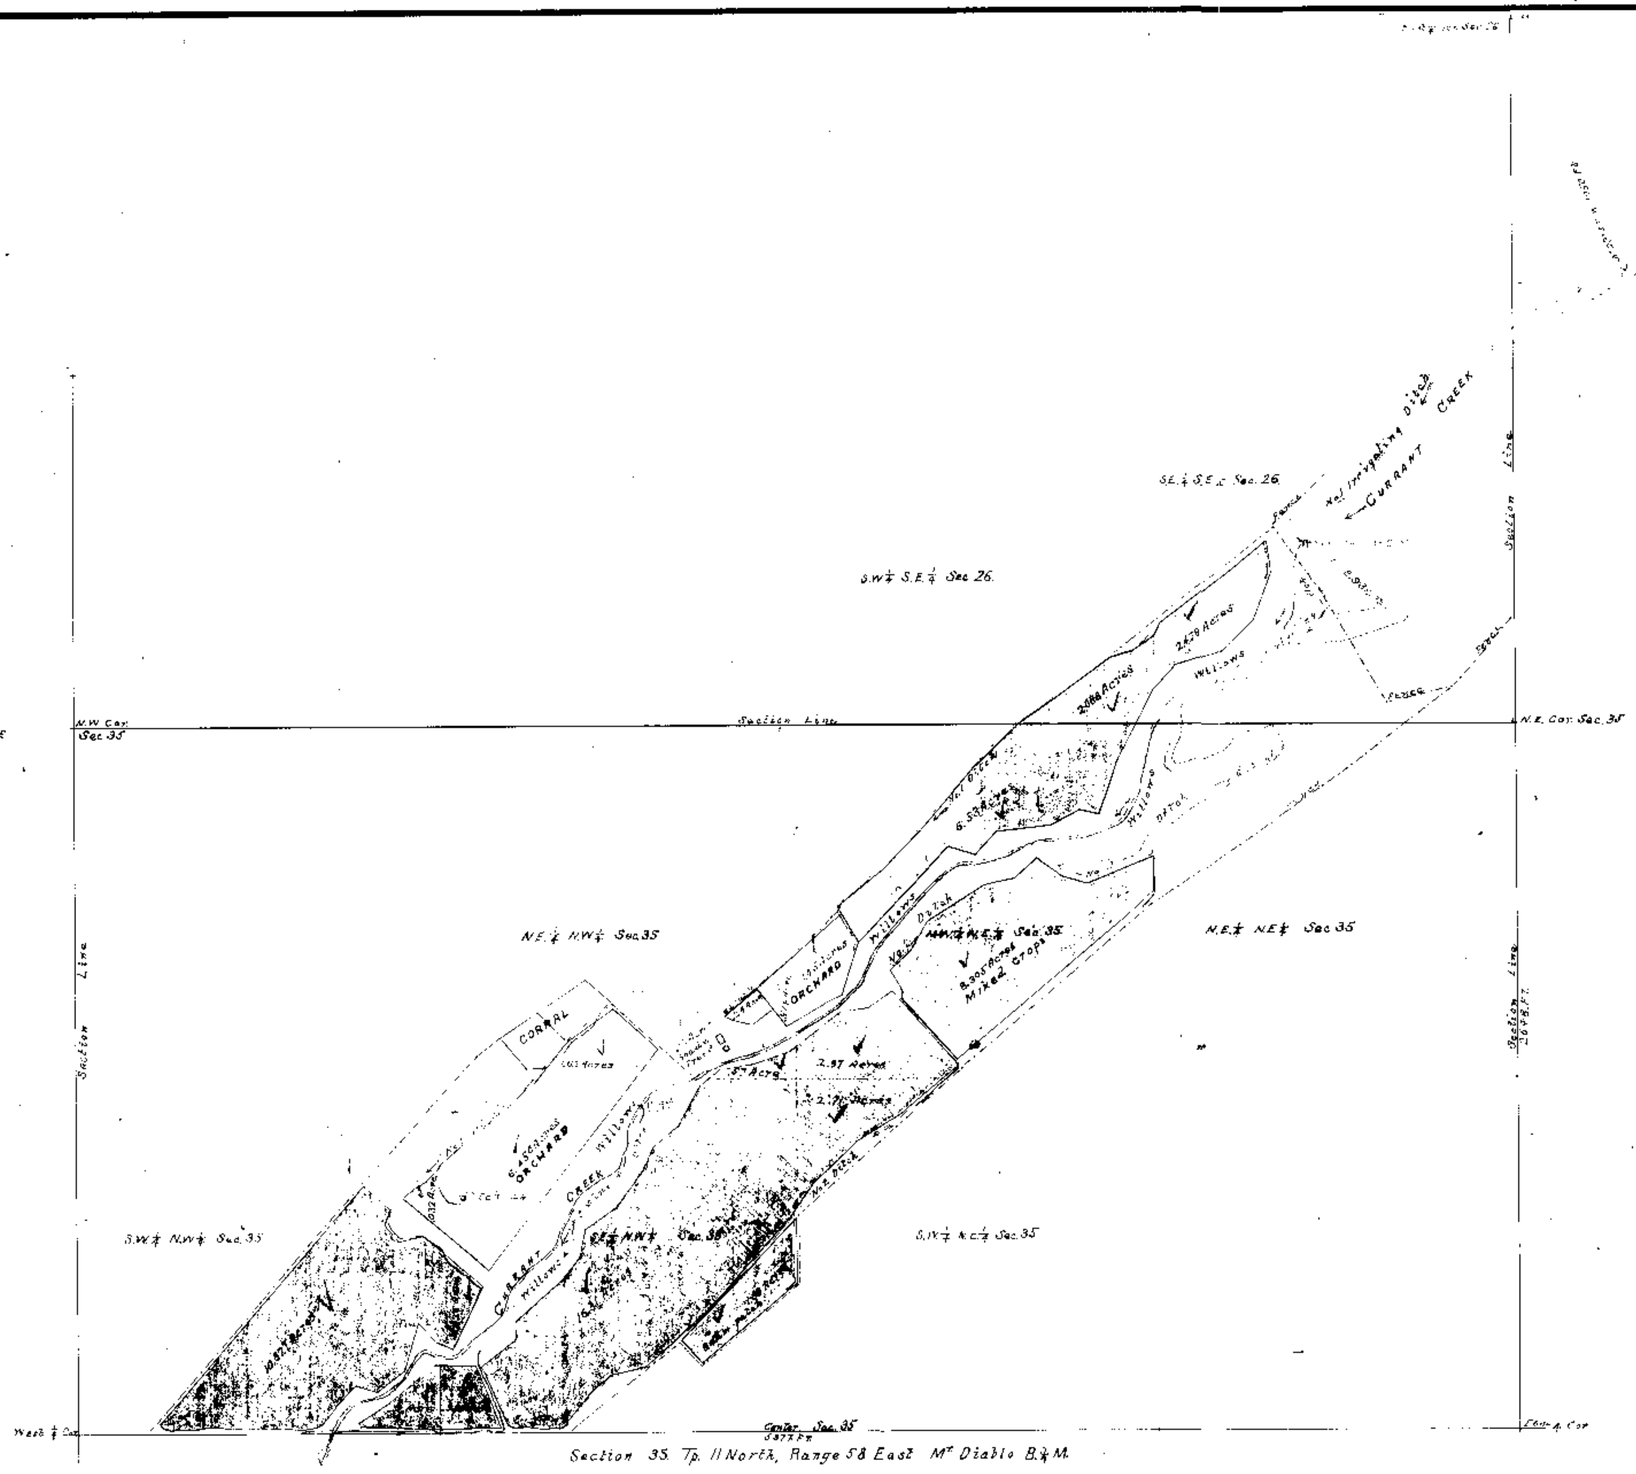

Section	Subdivision	Township	Range	Contents Gross Acreage	
	SW¼ SE¼	11 N	58 E	2.00	Alfalfa
	SE¼			2.00	
35	SW¼ NE¼			9.5	
	SW¼ NE¼			8	Meadow
	SW¼ NE¼			1	
35	NE¼ NW¼			4	
35	NE¼ NW¼				
35	NE¼ SW¼			.5	
	NE¼ SW¼			.65	
35	SW¼ NE¼			2.5	
35	SE¼ NW¼			18.22	
35	SE¼ NW¼			1.882	
	SE¼ NW¼			0.450	
35	SW¼ NW¼			.03	
35	SW¼ NW¼			1.721	Alfalfa
				68.8	

STATE OF NEVADA }S.S.
County of

I John F. Evans being first duly sworn deposes and says that the above map is a true and accurate plat of the irrigation works as taken from the field notes of a survey made by me, commenced on the 27th day of 1919. That such survey was made under my direction and supervision. That the main reservoir, canals and irrigating ditches are in Section 35 Tp 11 N R 58 E Mt Diablo B&M in Nye County State of Nevada owned by said H. F. Rutherford.

John F. Evans. surveyor

Subscribed and sworn to before me this 27th day of July 1919.

Notary Public in and for Nye County, Nevada.

MAP OF H.F. RUTHERFORD'S
LAND AND IRRIGATING DITCHES NOS 1 AND 2.
IN
NYE COUNTY, NEVADA.
SCALE 300 FEET TO ONE INCH.

01640