STATE OF NEVADA.
County of White Pine } S.S.

I John W. Evans, being first duly sworn, depose and say that the above map is a true and accurate plat of the lands irrigated by the Cazier Bros. as taken from the field notes of a survey made by me and completed August the 3rd 1919.
The map and survey was made at the instance of Cazier Bros. owners of said lands and that it truly represents the irrigated lands of said Cazier Bros. John W. Evans, Surveyor.
Subscribed and sworn to before me this 15th day of September 1919.
C. O. Fleming
Notary Public in and for White Pine County Nevada.
My commision expires July 30, 1920

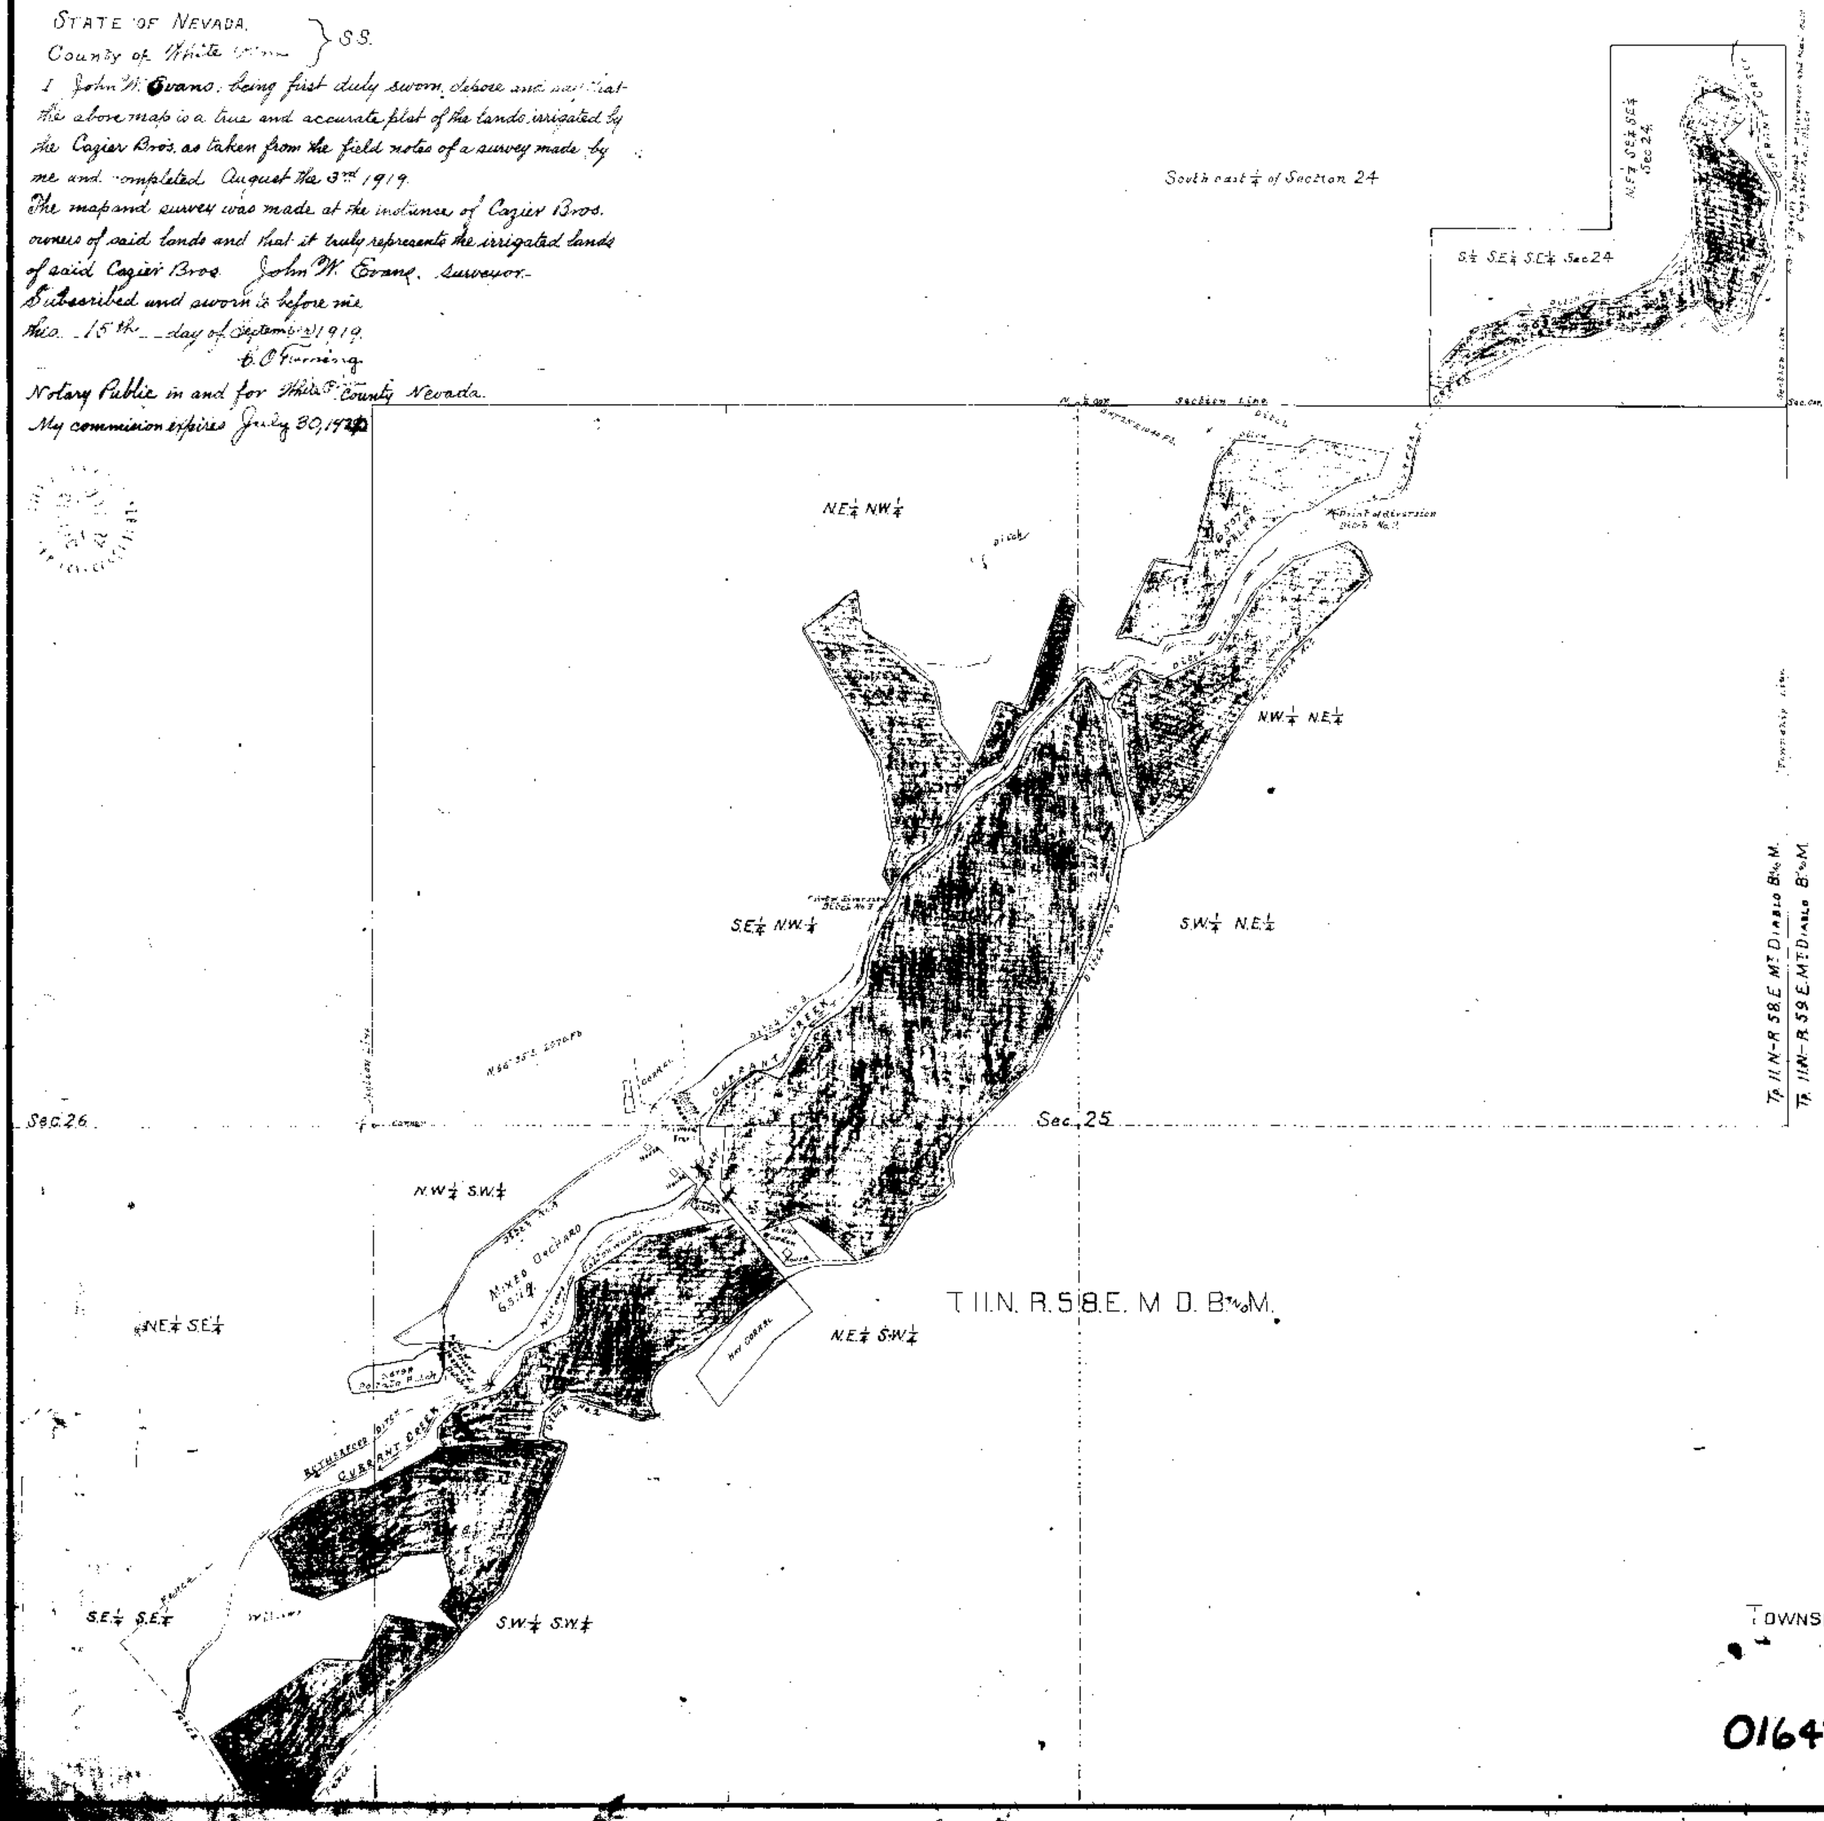

Section	Sub-Division	Township		
24	N½ N½ SE¼ SE¼	11 North		
24	S½ SE¼ SE¼	"		
24	S½ SE¼ SE¼	"		[illegible] Alfalfa pasture
25	NW¼ NE¼	"		[illegible] Alfalfa
25	NW¼ NE¼	"		[illegible] Grain
25	SW¼ NE¼	"		[illegible]
25	NE¼ NW¼	"		[illegible] Alfalfa
25	SE¼ NW¼	"		[illegible] Wheat
25	NW¼ NE¼	"		[illegible] Alfalfa
25	NE¼ NW¼	"		[illegible]
25	SW¼ NE¼	"		[illegible]
25	SE¼ NW¼	"		22.458 [illegible]
25	NW¼ SW¼	"		7.593
25	NE¼ SW¼	"		[illegible]
25	NW¼ SW¼	"		11.164 Alfalfa
25	SW¼ SW¼	"		5.264 [illegible]
26	SE¼ SE¼	"		2.785 [illegible]
25	SW¼ SW¼	"		1.570 Alfalfa
26	SE¼ SE¼	"		[illegible]
25	NW¼ SW¼	"		[illegible] Orchard
25	NW¼ SW¼	"		0.879 Garden
25	NW¼ SW¼	"		0.253 "
25	NE¼ SW¼			0.410 "
				99.013 Acres

MAP OF CAZIER BROS.
LANDS AND IRRIGATING DITCHES
IN SECTIONS 24-25 AND 26
TOWNSHIP 11 NORTH RANGE 58 EAST MT DIABLO B.M.
ON CURRANT CREEK,
NYE COUNTY, NEVADA.
SCALE 300 FT. TO ONE INCH.

01647