SECTION	SUB DIVISION	TOWNSHIP	RANGE	CULTIVATED ACREAGE	DESCRIPTION OF CULTURE	DATE OF FIRST CULTIVATION
31	N½	18N	68E	10	Grain	
"	"	"	"	30	Alfalfa	
"	S½	"	"	30	Alfalfa	
"	"	"	"	10	Grain	

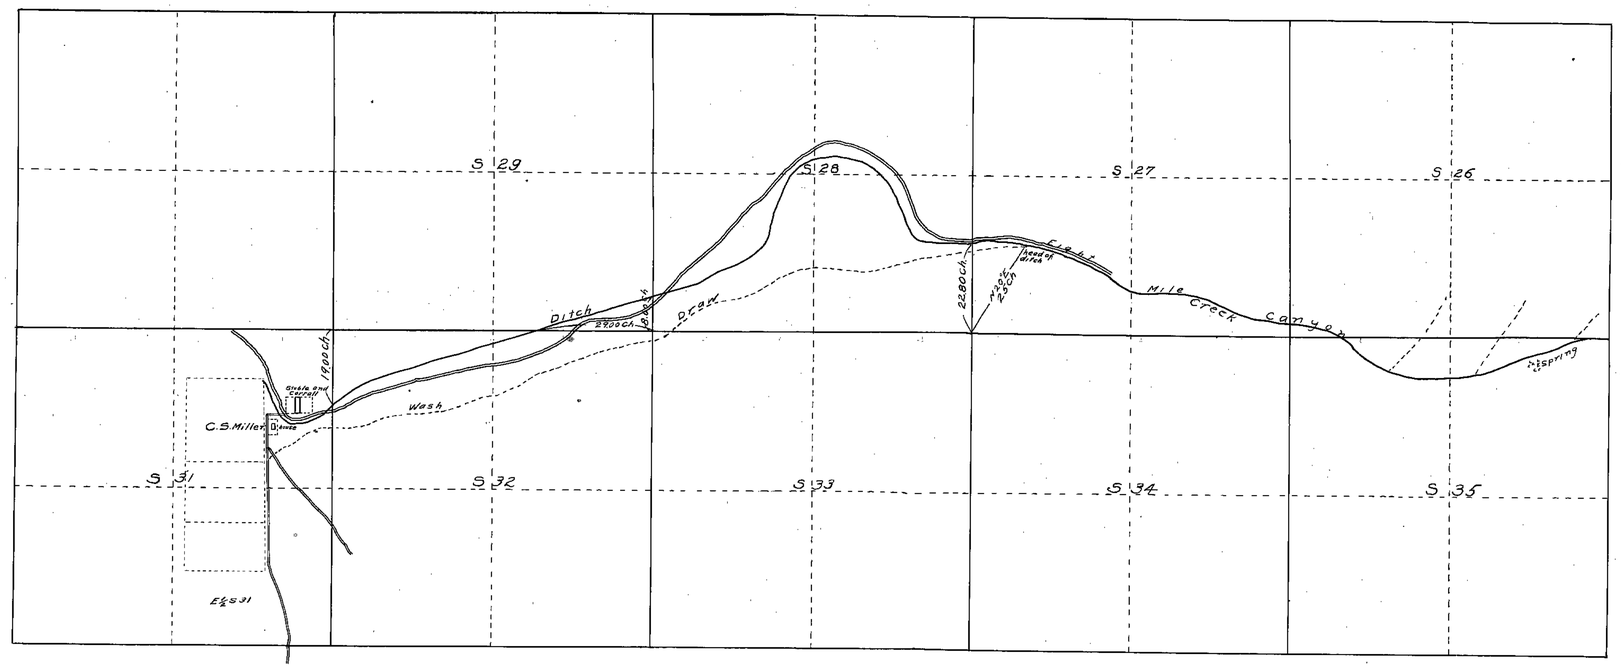

STATE OF NEVADA }
COUNTY OF WHITE PINE } SS.

.....being first duly sworn deposes and says that the above map is a true and accurate plat of the lands irrigated by C.S. Miller as taken from the field notes of a survey made by me, completed on the.... day of October 1917.

That the map and survey were made at the instance of C.S. Miller owner of said lands, and that it truly represents the irrigated lands of said C.S. Miller.

Subscribed and sworn to before me This.....day of..... 1917.

Notary public, in and for
WHITE PINE COUNTY.
NEVADA.

State of Nevada }
County of White Pine } S.S.

I, F.W. Willard, being first duly Sworn, depose and Say, That the above map is a True and accurate Copy of a map made by Chas. M. Pidgeon and Traced by me June - 1918, said Tracing was made at the instance of Chas. M. Miller, owner of irrigated lands shown on said tracing -

F.W. Willard
Surveyor.

Subscribed & sworn to before me this 5th day of July 1918.
H. Biggar
Notary Public in and for White Pine County, Nevada.

MAP
SHOWING IRRIGATION SYSTEM
OF
FARM
OF
C.S. MILLER
T 18N., R 68E
SCALE.- 1" = 10 CHAINS
Traced from a map of Chas. M. Pidgeon
Surveyed Oct. 1917
By Chas. M. Pidgeon

[redacted] 01648