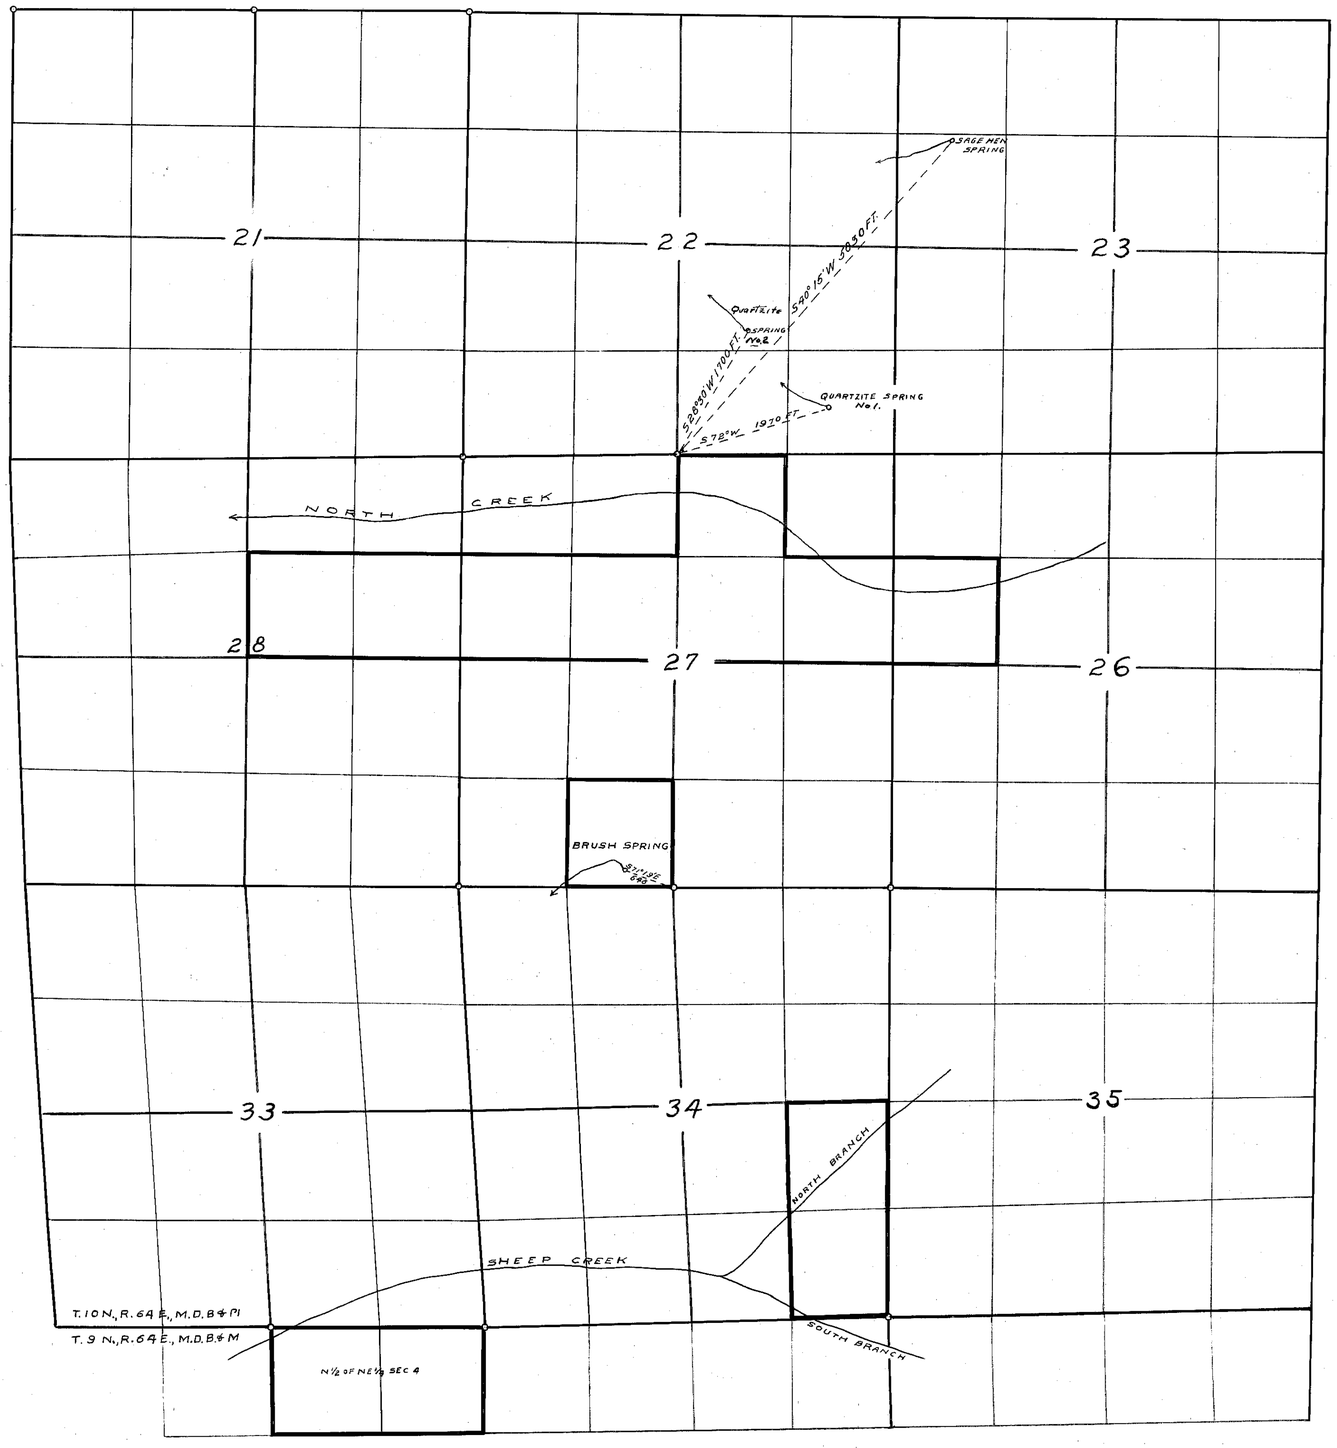

STATE OF NEVADA
COUNTY OF WHITE PINE

I, E.W. Millard, OF ELY, COUNTY OF WHITE PINE, STATE OF NEVADA, HEREBY CERTIFY THAT THE ABOVE MAP IS A TRUE AND ACCURATE PLAT OF Adams-McGill STOCK WATERING WORKS AS TAKEN FROM THE FIELD NOTES OF A SURVEY MADE BY ME ON THE 13th DAY OF AUG 1916 AND AT THE INSTANCE OF THE Adams-McGill Co. THAT IT REPRESENTS THE WORKS DESCRIBED IN APPLICATION NO. _____ TOGETHER WITH THE LOCATION OF STREAMS & DITCHES IN THE IMMEDIATE VICINITY

E.W. Millard
SURVEYOR

SUBSCRIBED AND SWORN TO BEFORE ME THIS 3rd DAY OF December 1919.

W. Biggarly
NOTARY PUBLIC IN AND FOR WHITE PINE COUNTY NEVADA

MAP
SHOWING QUARTZITE, QUARTZITE NO.1, SAGE HEN, AND BRUSH SPRINGS
ADAMS-McGILL CO.
USED FOR STOCK WATERING
SURVEYED BY ED. MILLARD & SON
Scale: 1 in. = 600 ft.

12/2/19

01681 01680 01675 01660 01659 01658 01658-59-60-75-80-81