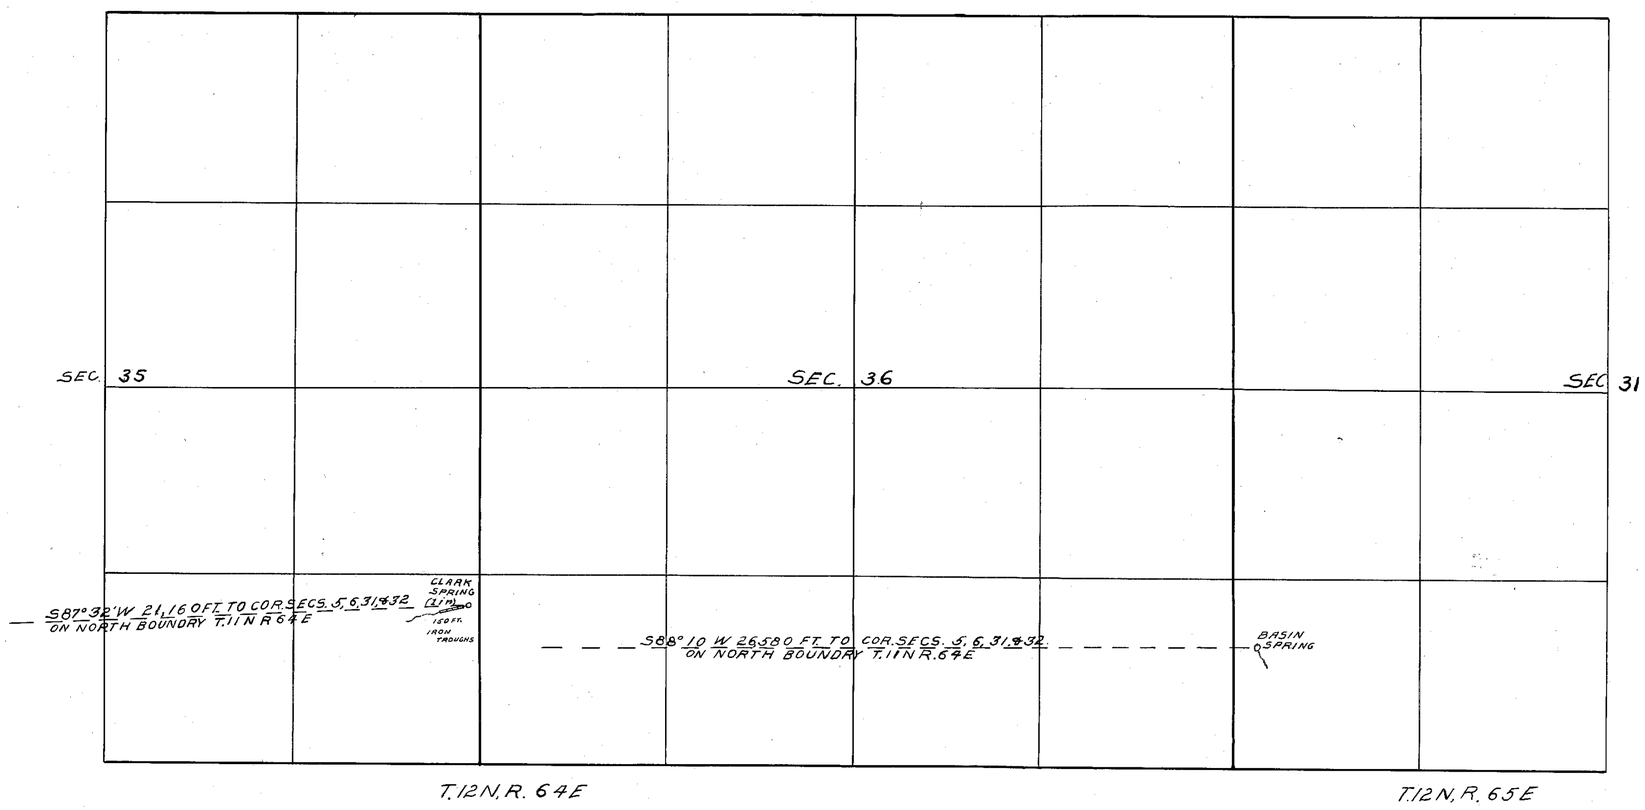

STATE OF NEVADA
COUNTY OF WHITE PINE

I, O.H. METZGER __ OF ELY, COUNTY OF WHITE PINE, STATE OF NEVADA, HEREBY CERTIFY THAT THE ABOVE MAP IS A TRUE AND ACCURATE PLAT OF ADAMS McGILL CO. __ STOCK WATERING WORKS AS TAKEN FROM THE FIELD NOTES OF A SURVEY MADE BY ME ON THE 22nd DAY OF SEPT. 1919 _ AND AT THE INSTANCE OF THE ADAMS McGILL CO. THAT IT REPRESENTS THE WORKS DESCRIBED IN APPLICATION NO _____ TOGETHER WITH THE LOCATION OF STREAMS & DITCHES IN THE IMMEDIATE VICINITY

O.H. Metzger
SURVEYOR

SUBSCRIBED AND SWORN TO BEFORE ME THIS 3d DAY OF DEC. 1919

[illegible]
NOTARY PUBLIC IN AND FOR WHITE PINE COUNTY NEVADA

MAP
SHOWING CLARK AND BASIN
SPRINGS
ADAMS-McGILL CO.
USED FOR STOCK WATERING
SURVEYED BY ED. MILLARD & SON
scale:- 1 in. = 600 ft.

10/24/19

01656-62