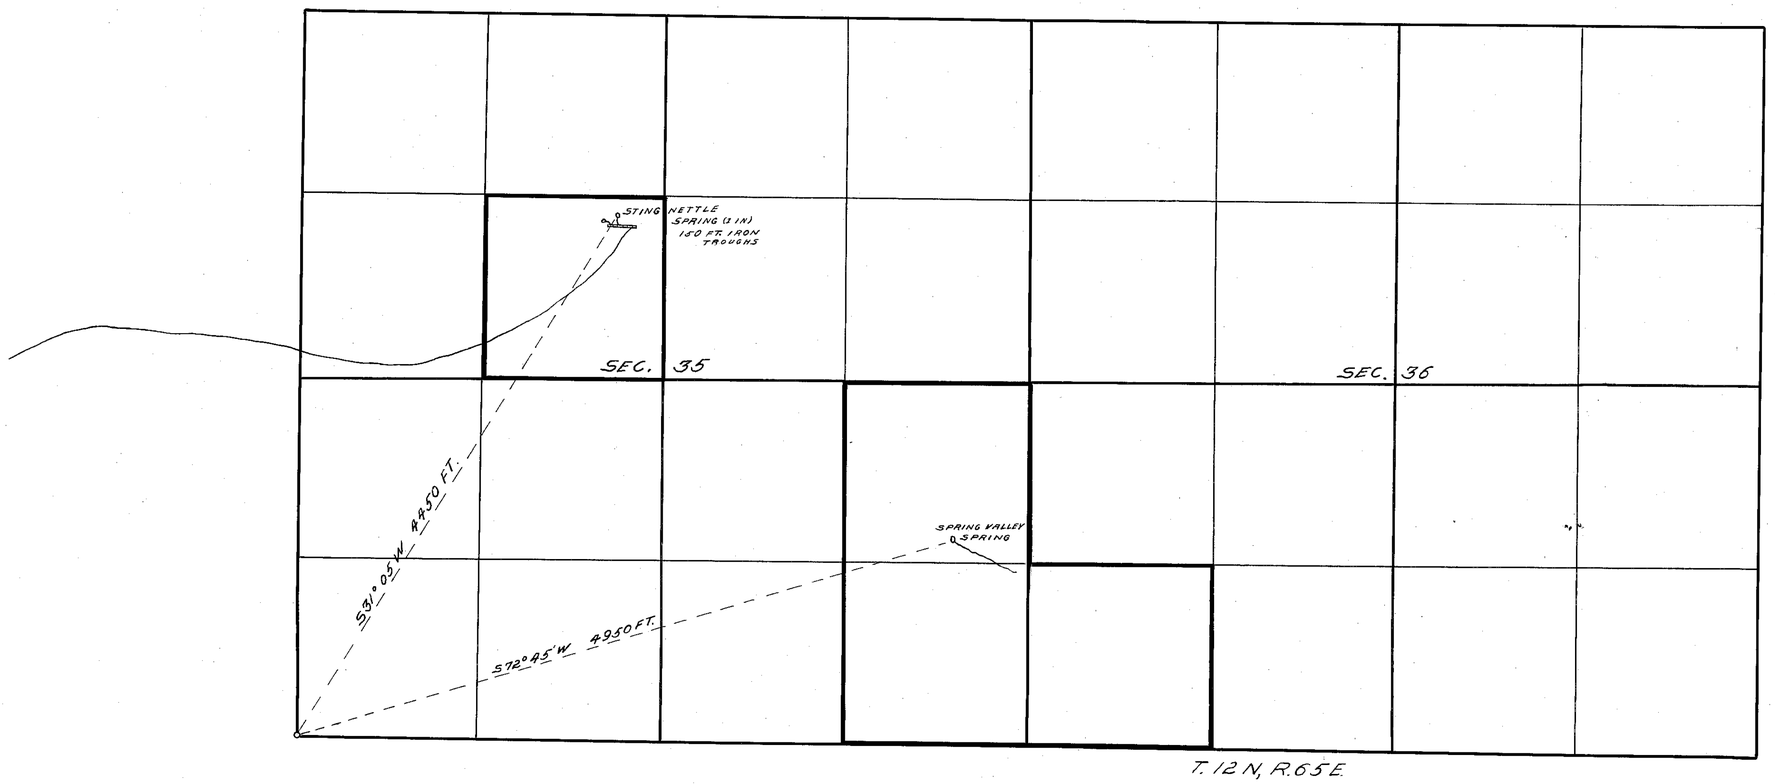

STATE OF NEVADA
COUNTY OF WHITE PINE

I O.H. METZGER OF ELY, COUNTY OF WHITE PINE STATE OF NEVADA, HEREBY CERTIFY THAT THE ABOVE MAP IS A TRUE AND ACCURATE PLAT OF THE ADAMS McGILL CO. STOCK WATERING WORKS AS TAKEN FROM THE FIELD NOTES OF A SURVEY MADE BY ME ON THE 16th DAY OF OCT. 1919 AND AT THE INSTANCE OF THE ADAMS McGILL CO. THAT IT REPRESENTS THE WORKS DESCRIBED IN APPLICATION NO. _____ TOGETHER WITH THE LOCATION OF STREAMS & DITCHES IN THE IMMEDIATE VICINITY

O.H. Metzger
SURVEYOR

SUBSCRIBED AND SWORN TO BEFORE ME THIS 3rd DAY OF DEC. 1919

W. Beggane
NOTARY PUBLIC IN AND FOR WHITE PINE COUNTY NEVADA

MAP
SHOWIN STING NETTLE AND SPRING VALLEY SPRINGS
ADAMS-McGILL CO.
USED FOR STOCK WATERING
SURVEYED BY ED. MILLARD & SON
scale:- 1 in = 600 ft.

10/27/19

01653-01665