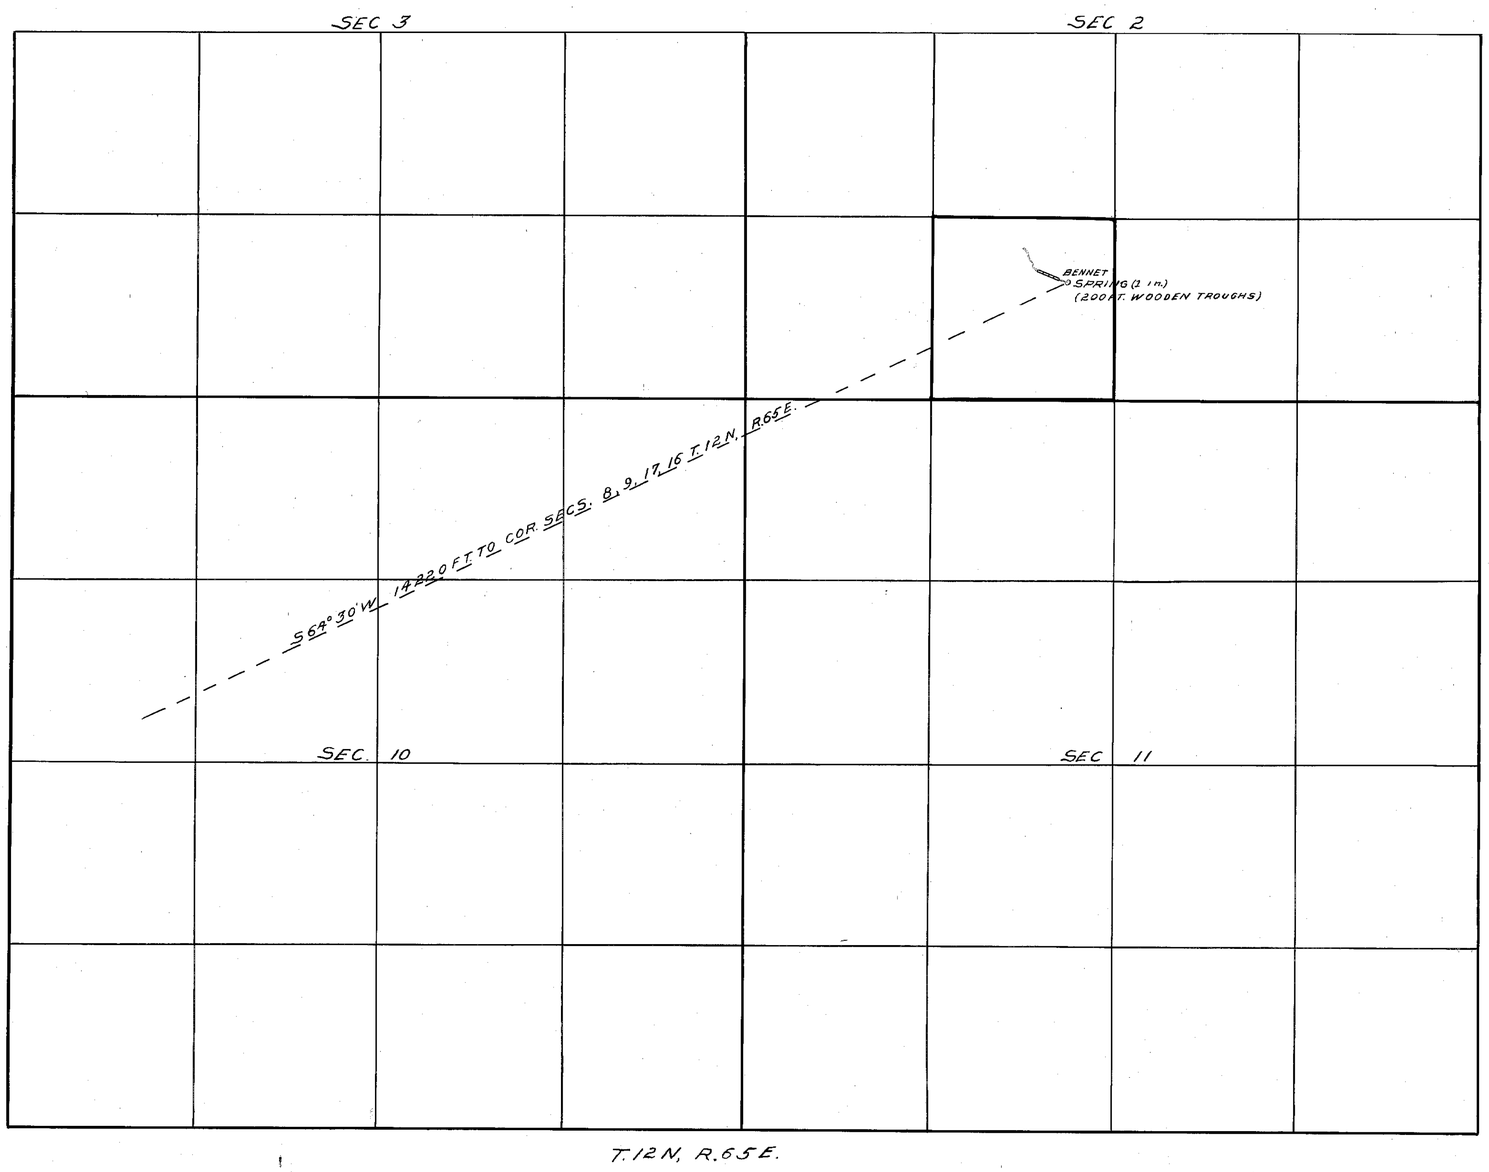

STATE OF NEVADA
COUNTY OF WHITE PINE

I O.H. METZGER OF ELY, COUNTY OF WHITE PINE, STATE OF NEVADA, HEREBY CERTIFY THAT THE ABOVE MAP IS A TRUE AND ACCURATE PLAT OF THE ADAMS McGILL CO. STOCK WATERING WORKS AS TAKEN FROM THE FIELD NOTES OF A SURVEY MADE BY ME ON THE 19th DAY OF OCT. 1919. AND AT THE INSTANCE OF THE ADAMS McGILL CO. THAT IT REPRESENTS THE WORKS DESCRIBED IN APPLICATION NO. _____ TOGETHER WITH THE LOCATION OF STREAMS & DITCHES IN THE IMMEDIATE VICINITY

O.H. Metzger
SURVEYOR

SUBSCRIBED AND SWORN TO BEFORE ME THIS 3rd DAY OF DEC 1919.

W. Biggans
NOTARY PUBLIC IN AND FOR WHITE PINE COUNTY NEVADA

MAP
SHOWING BENNET
SPRING
ADAMS-McGILL CO.
USED FOR STOCK WATERING

SURVEYED BY ED. MILLARD & SON

scale:- 1 in.= 600 ft.

10/29/19

01669