Section	Sub-division	Town-ship	Range	Cultivated Acreage	Description of Culture	Date of first Culture
15	NW¼NW¼	26N.	45E	0.81	Garden	
15	" "	"	"	8.16	Hay Meadow	
15	" "	"	"	0.80	Pasture	
15	NE¼NW¼	"	"	7.50	"	
15	"	"	"	5.65	Hay Meadow	
15	NW¼NE¼	"	"	1.00	" "	
15	" "	"	"	0.36	Pasture	
15	SW¼NE¼	"	"	0.58	Hay Meadow	
15	SE¼NW¼	"	"	8.44	" "	
15	" "	"	"	2.52	Pasture	
15	SW¼NW¼	"	"	8.58	"	
15	" "	"	"	0.86	Garden	
15	" "	"	"	8.48	Hay Meadow	
16	SE¼NE¼	"	"	2.06	Pasture	

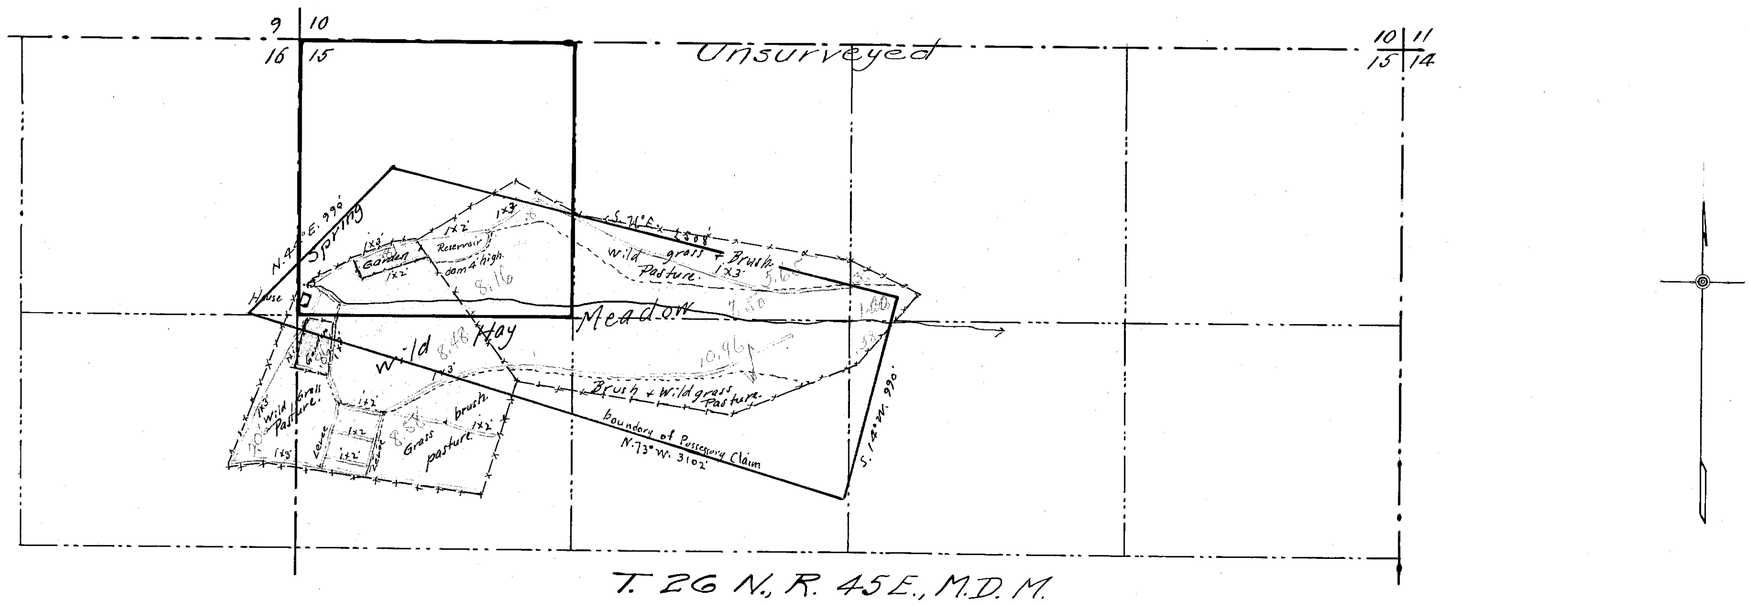

State of Nevada }ss
County of Humboldt }

I, H.H. Sheldon, being first duly sworn depose and say that the above map is a true and accurate plot of the lands irrigated by Laborde Bros. & Co., as taken from the field notes of a survey made by me, completed on the 5th day of September, 1919;

That such survey was made at the instance of Laborde Bros. & Co., owner of said lands and that it truly represents the irrigated lands of said Laborde Bros. & Co.

H.H. Sheldon, C.E.
Surveyor.

Subscribed and sworn to before me this 4th day of February, 1920

L. G. Wilson
Notary Public in and for Humboldt County, Nevada.

May 7, 1920.

MAP
OF
IRRIGATED LANDS
OF
LABORDE BROS & CO
FROM
CARICO SPRINGS
LANDER COUNTY NEVADA
FEB 1920 SCALE 1 = 400

01702