| SECTION | Subdivision | Township | Range | Cultivated Area | Culture | Date of Inculture |
|---|---|---|---|---|---|---|
| 24 | N½ NW¼ | 36 N | 61 E | 4.5 A | Sage Hot | |
| " | " " | " " | " " | 1.7 | Pasture | |
| " | NE¼ NW¼ | " | " | 10.7 | " | |
| " | NW¼ NE¼ | " | " | 34.9 | " | |
| " | NE¼ NE¼ | " | " | 40.8 | " | |
| 18 | NW¼ SW¼ | " | 62 | 6.4 | Alfalfa | |
| " | " " | " | " | 22.6 | Pasture | |
| " | " " | " | " | 9.6 | Alfalfa | |
| " | NE¼ " | " | " | 27.2 | " | |
| " | " " | " | " | 2.0 | Spuds | |
| " | " " | " | " | 1.0 | Pasture | |
| " | SW¼ SW¼ | " | " | 30.1 | " | |
| " | " " | " | " | 5.4 | Alfalfa | |
| " | SE¼ " | " | " | 7.7 | " | |
| " | NW¼ SE¼ | " | " | 10.5 | Pasture | |
| " | " " | " | " | 1.2 | Spuds | |
| " | " " | " | " | 1.0 | Orchard | |
| " | " " | " | " | 0.8 | Alfalfa | |
| " | " " | " | " | 6.1 | Grain | |
| " | NE¼ SE¼ | " | " | 15.3 | Alfalfa | |
| " | " " | " | " | 22.1 | Grain | |
| " | SE¼ SE¼ | " | " | 25.7 | " | |
| 17 | NW¼ SW¼ | " | " | 1.6 | Alfalfa | |
| " | " " | " | " | 0.2 | Grain | |
| " | SW¼ " | " | " | 2.1 | " | |
| " | " " | " | " | 6.8 | Meadow | |
| " | " " | " | " | 1.5 | Alfalfa | |

| SECTION | Subdivision | Township | Range | Cultivated Area | Culture | Date of Inculture |
|---|---|---|---|---|---|---|
| 17 | SE¼ SW¼ | 36 N | 62 E | 1.4 | Alfalfa | |
| 20 | NW¼ NW¼ | " | " | 0.5 | Grain | |
| " | " " | " | " | 1.8 | Alfalfa | |
| " | " " | " | " | 30.0 | Meadow | |
| " | NE¼ " | " | " | 37.5 | Alfalfa | |
| " | " " | " | " | 1.9 | Meadow | |
| " | SW¼ NW¼ | " | " | 22.0 | " | |
| " | SE¼ NW¼ | " | " | 40.8 | " | |
| 13 | SW¼ SW¼ | " | 61 E | 23.5 | Cleared Pasture | |
| " | SE¼ " | " | " | 28.4 | " | |
| " | SW¼ SE¼ | " | " | 31.2 | " | |
| " | " " | " | " | 7.6 | Sage Pasture | |
| " | SE¼ " | " | " | 31.4 | Cleared Pasture | |
| " | " " | " | " | 11.2 | Sage Pasture | |
| " | NW¼ | " | " | 4.8 | " | |
| " | NE¼ | " | " | 21.5 | " | |
| " | " " | " | " | 3.1 | Alfalfa | |
| " | SE¼ NE¼ | " | " | 2.0 | " | |
| 18 | SW¼ NW¼ | " | 62 E | 5.1 | " | |
| " | " " | " | " | 0.8 | " | |
| " | SE¼ NW¼ | " | " | 3.0 | " | |
| " | " NE¼ | " | " | 2.4 | " | |
| 19 | NE¼ NE¼ | 36 N | 62 E | 2.9 | Grain | |

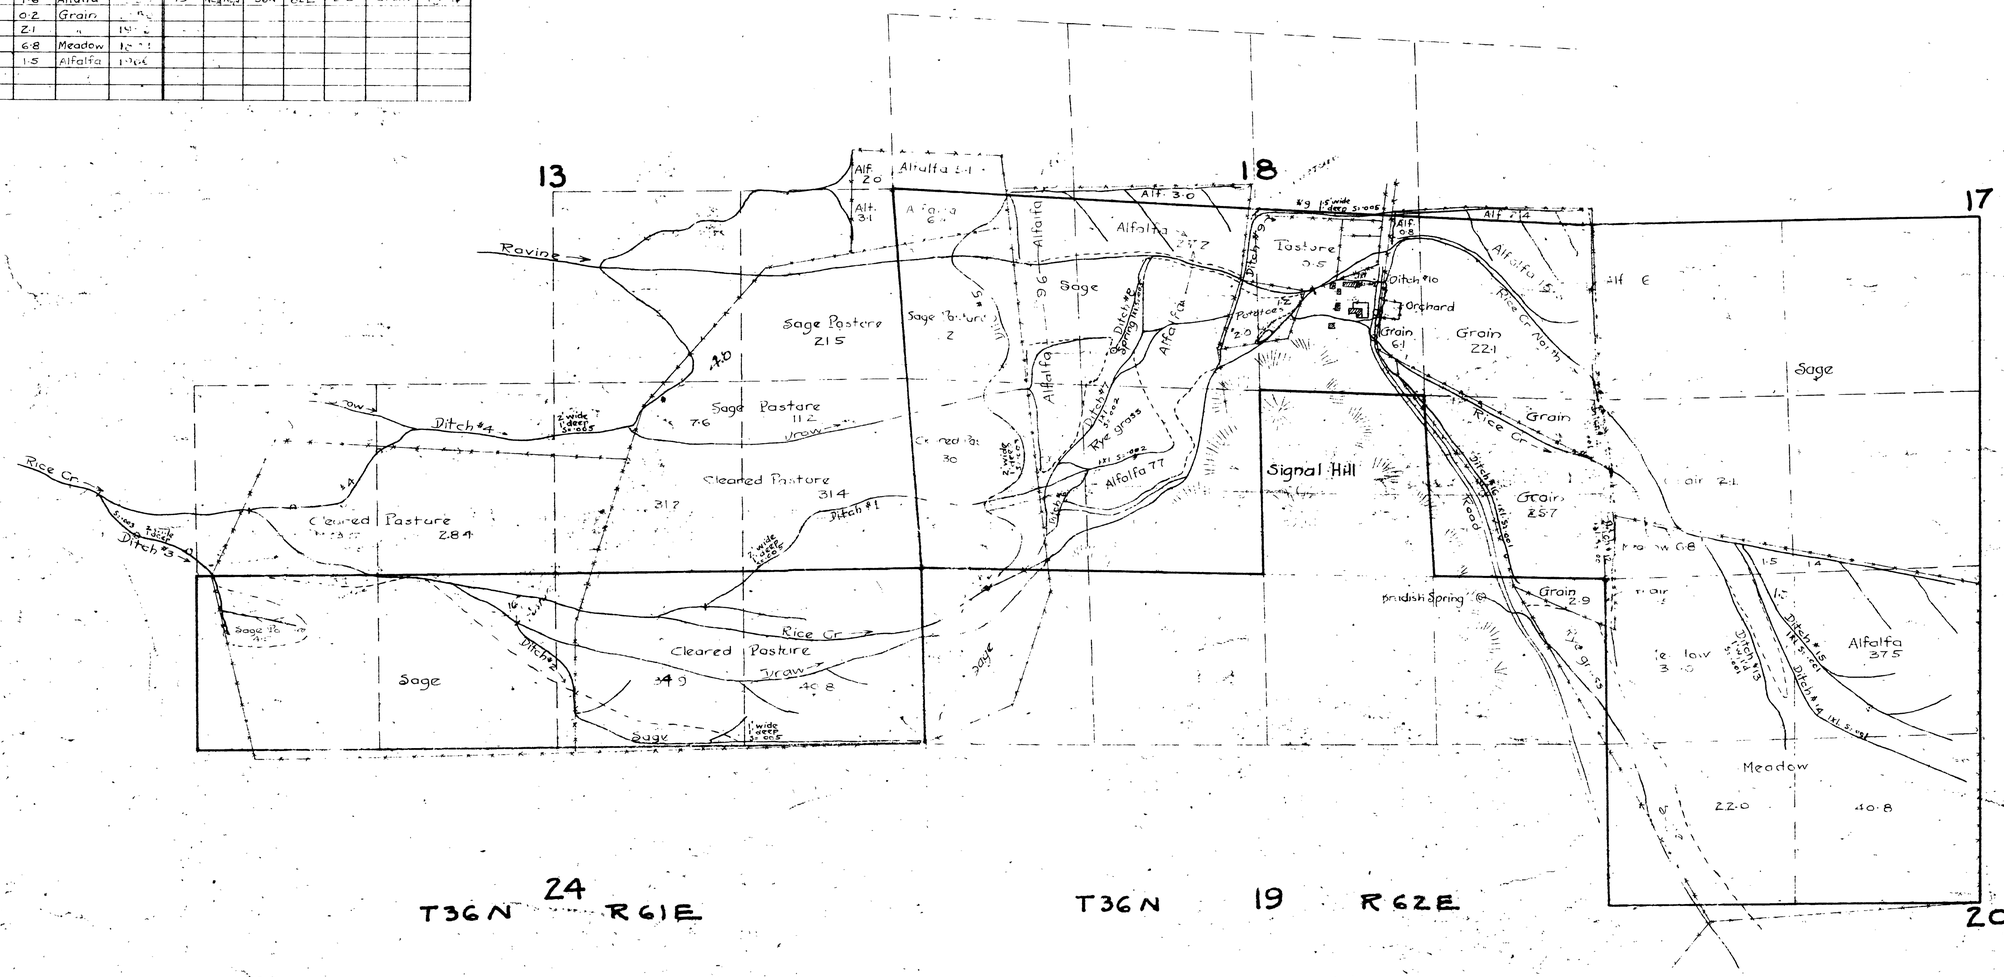


State of Nevada }
County of Elko } S.S.

Thos. R. King, being first duly sworn, deposes and says that the accompanying map is a true and accurate plat of the land irrigated by CLAUS SCHOER, as taken from the field notes of a survey made by me, completed on the 5th day of October, 1919.

That the map and survey were made at the instance of Claus Schoer, and that it truly represents the irrigated lands of said CLAUS SCHOER

Thos R. King
Surveyor

Subscribed and sworn to before me this day of October 1919.

Notary Public in and for Elko County, Nevada

# LAND OWNED & IRRIGATED BY CLAUS SCHOER

LOVER VALLEY, ELKO COUNTY, NEVADA

SCALE 1" = 600'

KING & MALONE
CIVIL ENGINEERING

01203