Section	Sub-division	Town ship	Range	Cultivated Acreage	Description Culture	Date of first culture
32	NW¼SE¼	22N	44E	5.83	Wild Hay	
32	NE¼SE¼	"	"	8.60	" "	
33	NW¼SW¼	"	"	8.72	" "	
33	NE¼SW¼	"	"	6.09	" "	
33	" "	"	"	1.90	Garden	
33	NW¼SE¼	"	"	1.09	"	
33	" "	"	"	7.42	Hay Meadow	
33	NE¼SE¼	"	"	2.23	" "	
33	SW¼NE¼	"	"	1.88	Garden	
33	" "	"	"	0.84	Hay Meadow	
33	SE¼NE¼	"	"	13.38	" "	
33	" "	"	"	0.58	Garden	
33	NE¼NE¼	"	"	6.73	Alfalfa	
34	NW¼NW¼	"	"	7.73	"	
34	" "	"	"	7.48	Hay Meadow	
34	NE¼NW¼	"	"	4.82	" "	
34	SW¼NW¼	"	"	4.21	" "	

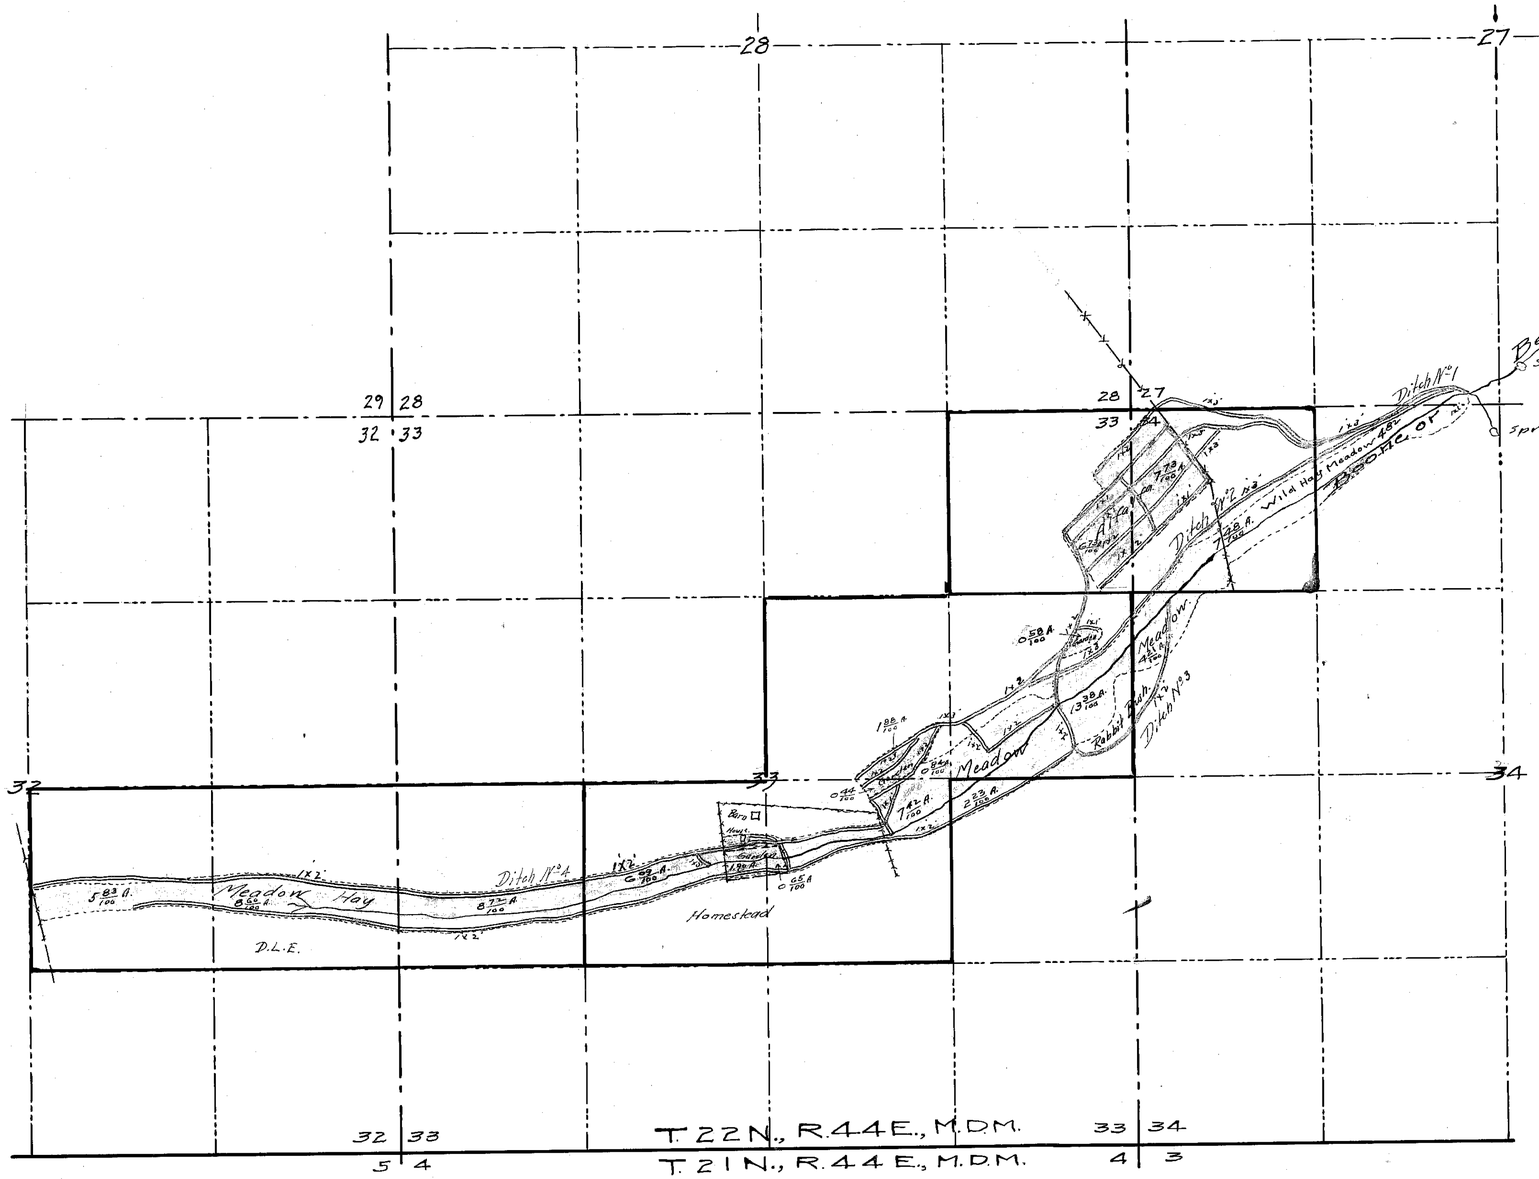

State of Nevada }
County of Humboldt } ss

I, H. H. Sheldon, being first duly sworn, depose and say that the above map is a true and accurate plat of the lands irrigated by Jean Laborde, as taken from the field notes of a survey made by me, completed 2nd day of September, 1919.

That the map and survey were made at the instance Jean Laborde, owner of said lands, and that it truly represents the irrigated lands of said Jean Laborde

H. H. Sheldon, C.E.
Surveyor.

Subscribed and sworn to before me, this 27th day of January, 1920.

L. G. Wilson
Notary Public in and for Humboldt County, Nevada.

Feb. 4, 1920.

MAP
OF
IRRIGATED LANDS
OF
JEAN LABORDE
ON
BERND CREEK
LANDER COUNTY NEVADA
JAN 1920 SCALE 1 = 600

See 7167

01720