Section	Subdivision	Township	Range	Cultivated Area	Description of Culture	Date of first Culture
8	SE¼ SE¼	21N	44E	6.11	Wild Hay	
8	" "	"	"	7.80	Alfalfa	
9	SW¼ SW¼	"	"	8.08	"	
16	NE¼ NW¼	"	"	3.76	"	
16	NW¼ NW¼	"	"	30.29	"	
17	Lot 1	"	"	16.03	"	
17	" "	"	"	9.79	Wild Hay	

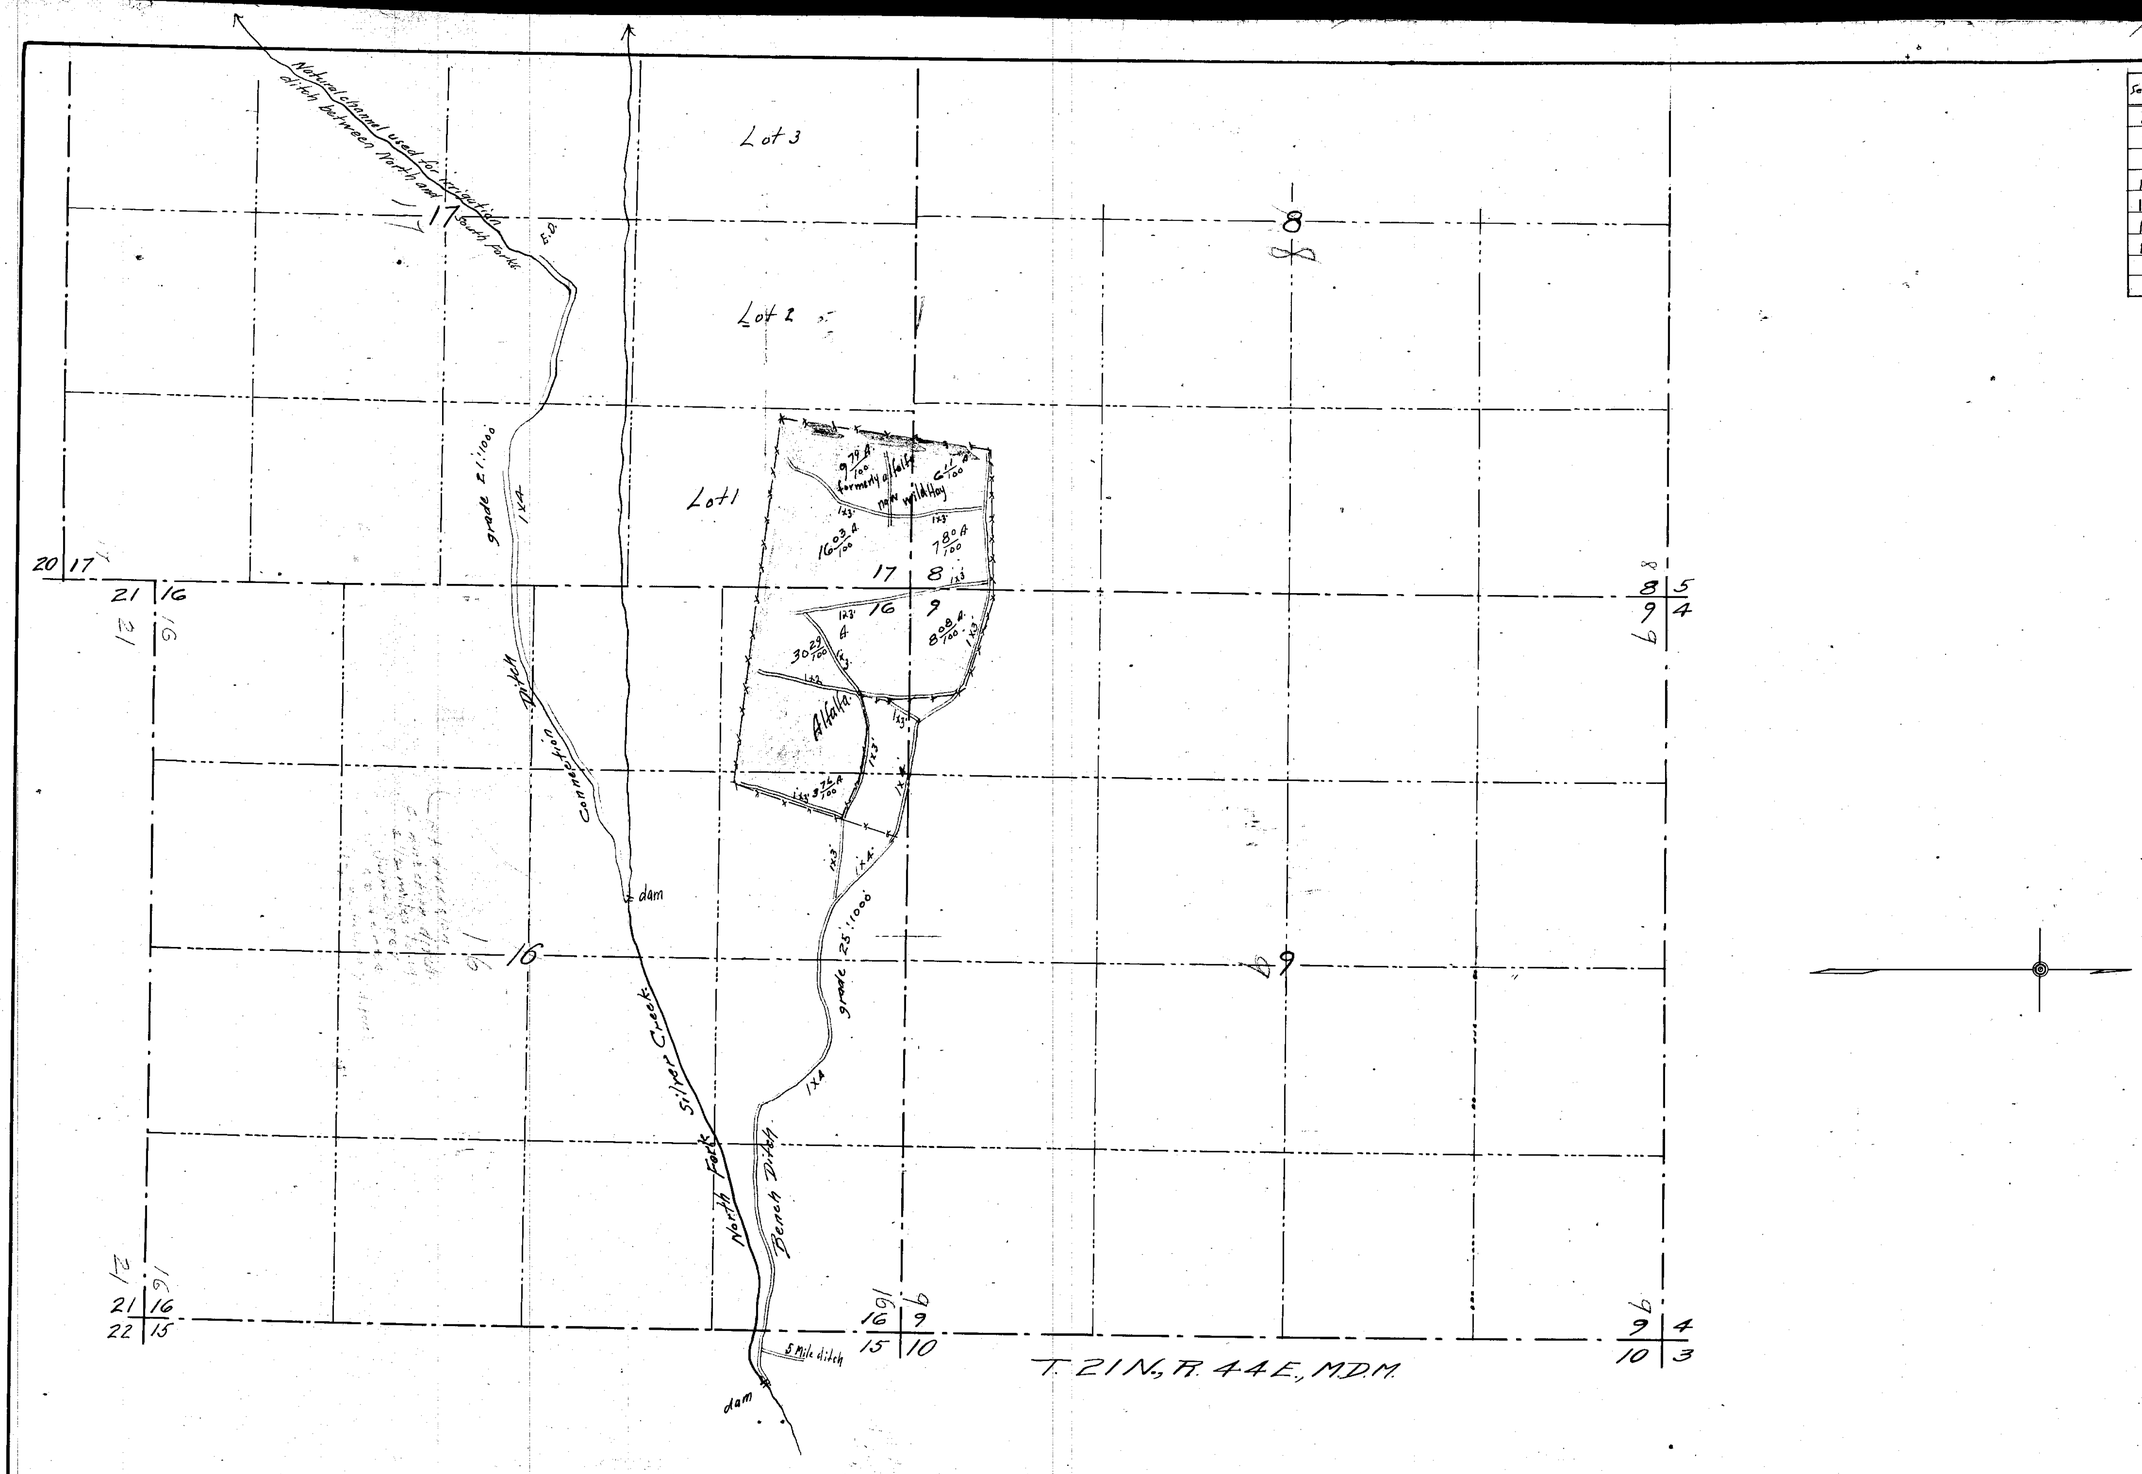

State of Nevada }
County of Humboldt } ss

I, H. H. Sheldon, being first duly sworn, depose and say that the above map is a true and accurate plat of the lands irrigated by St. John Laborde; as taken from the field notes of a survey made by me, completed on the 29th day of August, 1920.

That the map and survey were made at the instance of St. John Laborde, claimant of said lands and that it truly represents the irrigated lands of said St. John Laborde.

H. H. Sheldon, C.E.
Surveyor.

Subscribed and sworn to before me this the 30th day of January, 1920.

L. G. Wilson
Notary Public in and for Humboldt County, Nevada.

01721

MAP
OF
IRRIGATED LANDS
FROM
NORTH FORK SILVER CREEK
BY
ST. JOHN LABORDE
LANDER COUNTY, NEVADA
JAN. 1920, SCALE 1"=600'

01721