T.8N.,R.25E.M.D.B.&M.

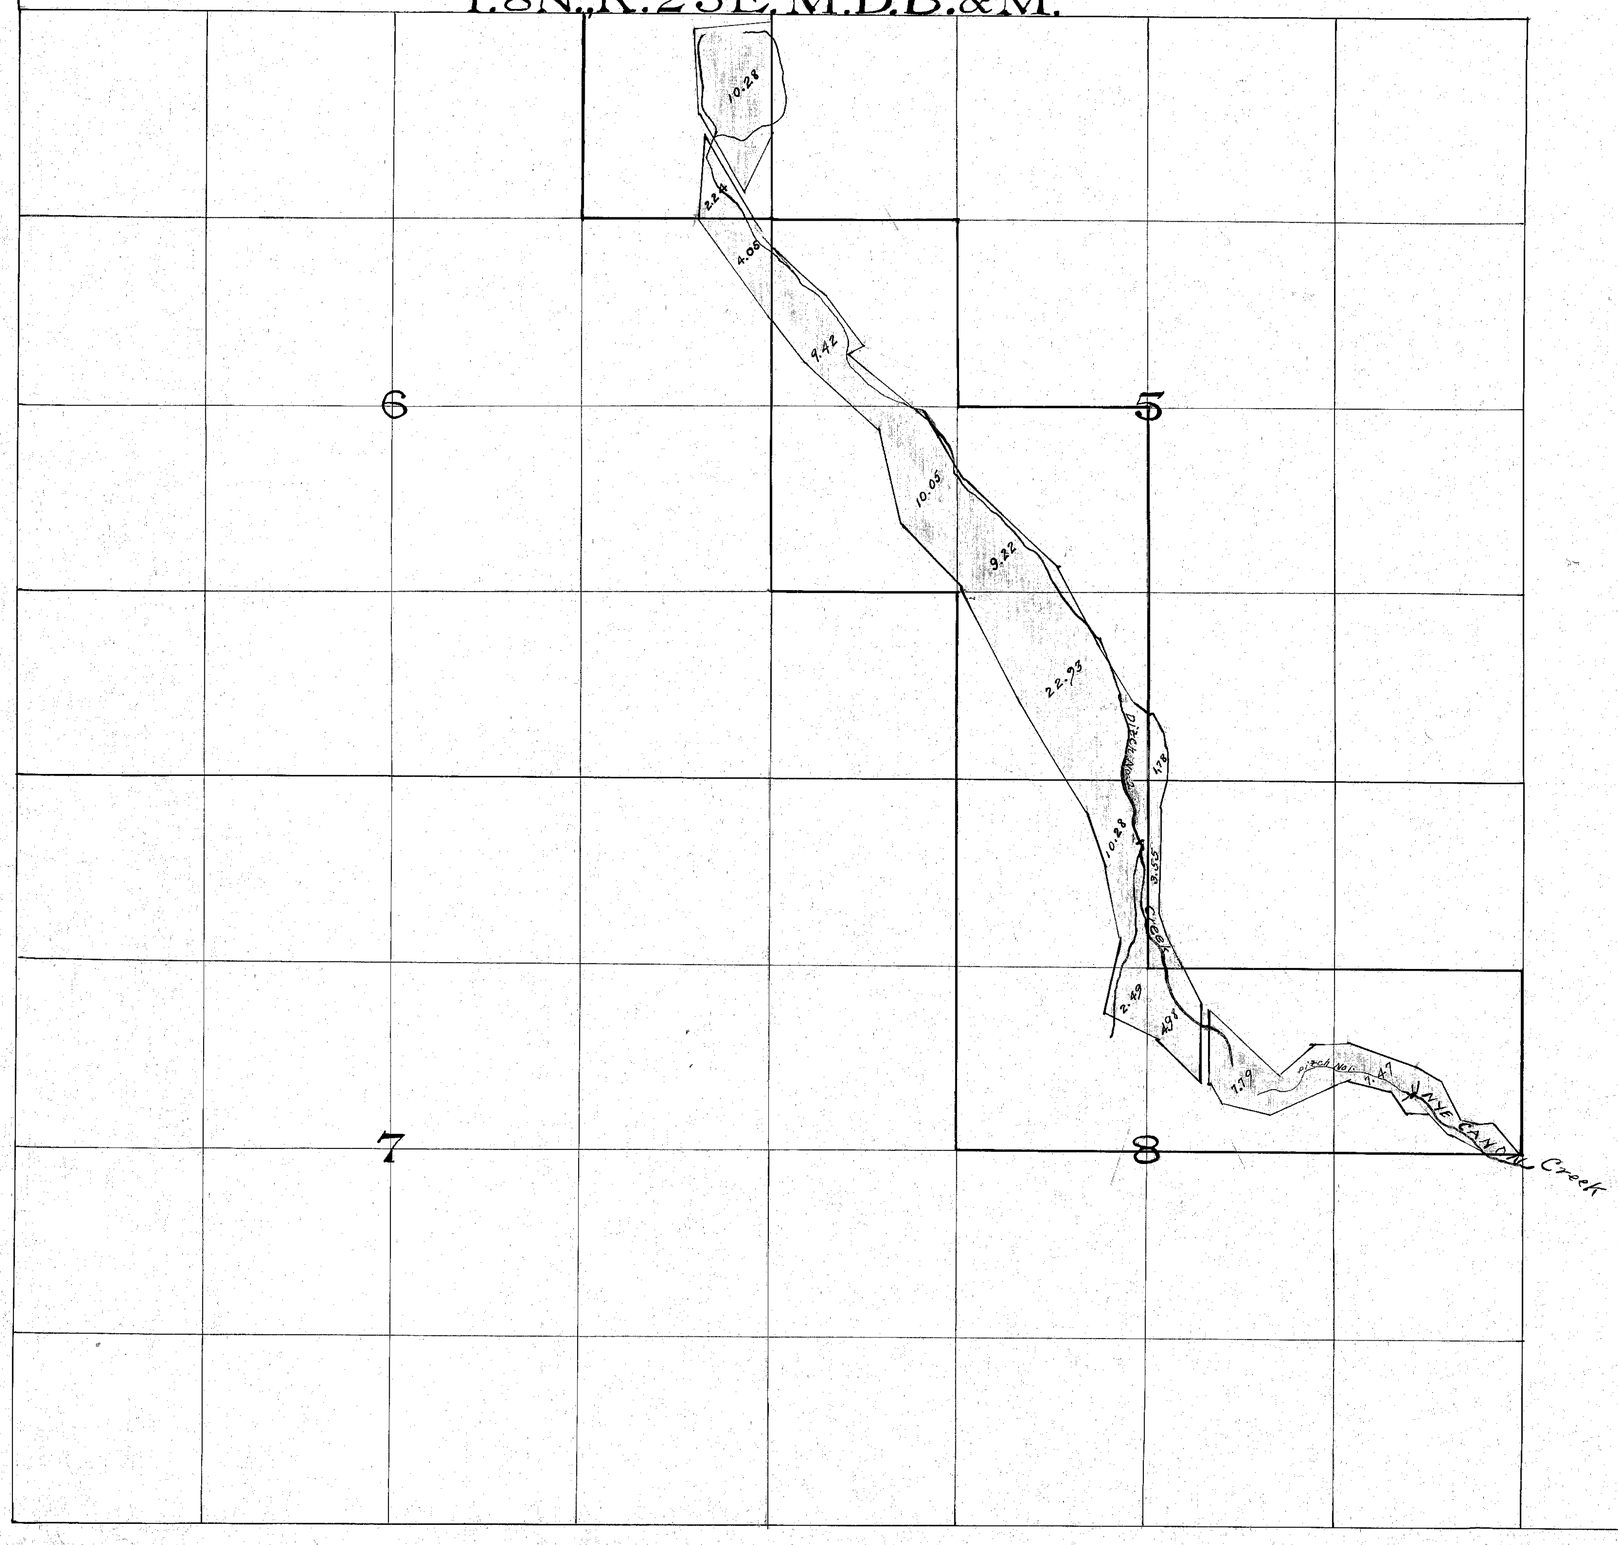

STATE of NEVADA, ss.
County of Ormsby

I, E. H. SWEETLAND, being first duly sworn, depose and say the above map is a true and accurate plat of the lands irrigated by NYE CANYON CREEK, as taken from the field notes of a survey made by me, completed on the 13th day of June, 1918.

That the map and survey were made at the instance of DELLAMONICA, SCIARONI and WILLIAMS owners of said lands, and that it truly represents the lands of said DELLAMONICA, SCIARONI and WILLIAMS that is irrigated from NYE CANYON CREEK.

E. H. Sweetland
surveyor.

Subscribed and sworn to before me,
this 22. day of July 1918.

C. H. Peters

Notary Public in and for Ormsby County Nevada.
My commission expires April 1. 1921.

MAP
showing
LAND IRRIGATED
FROM
NYE CANYON CREEK

SCALE: 1" = 600'

Aug. 17. 1920

01776