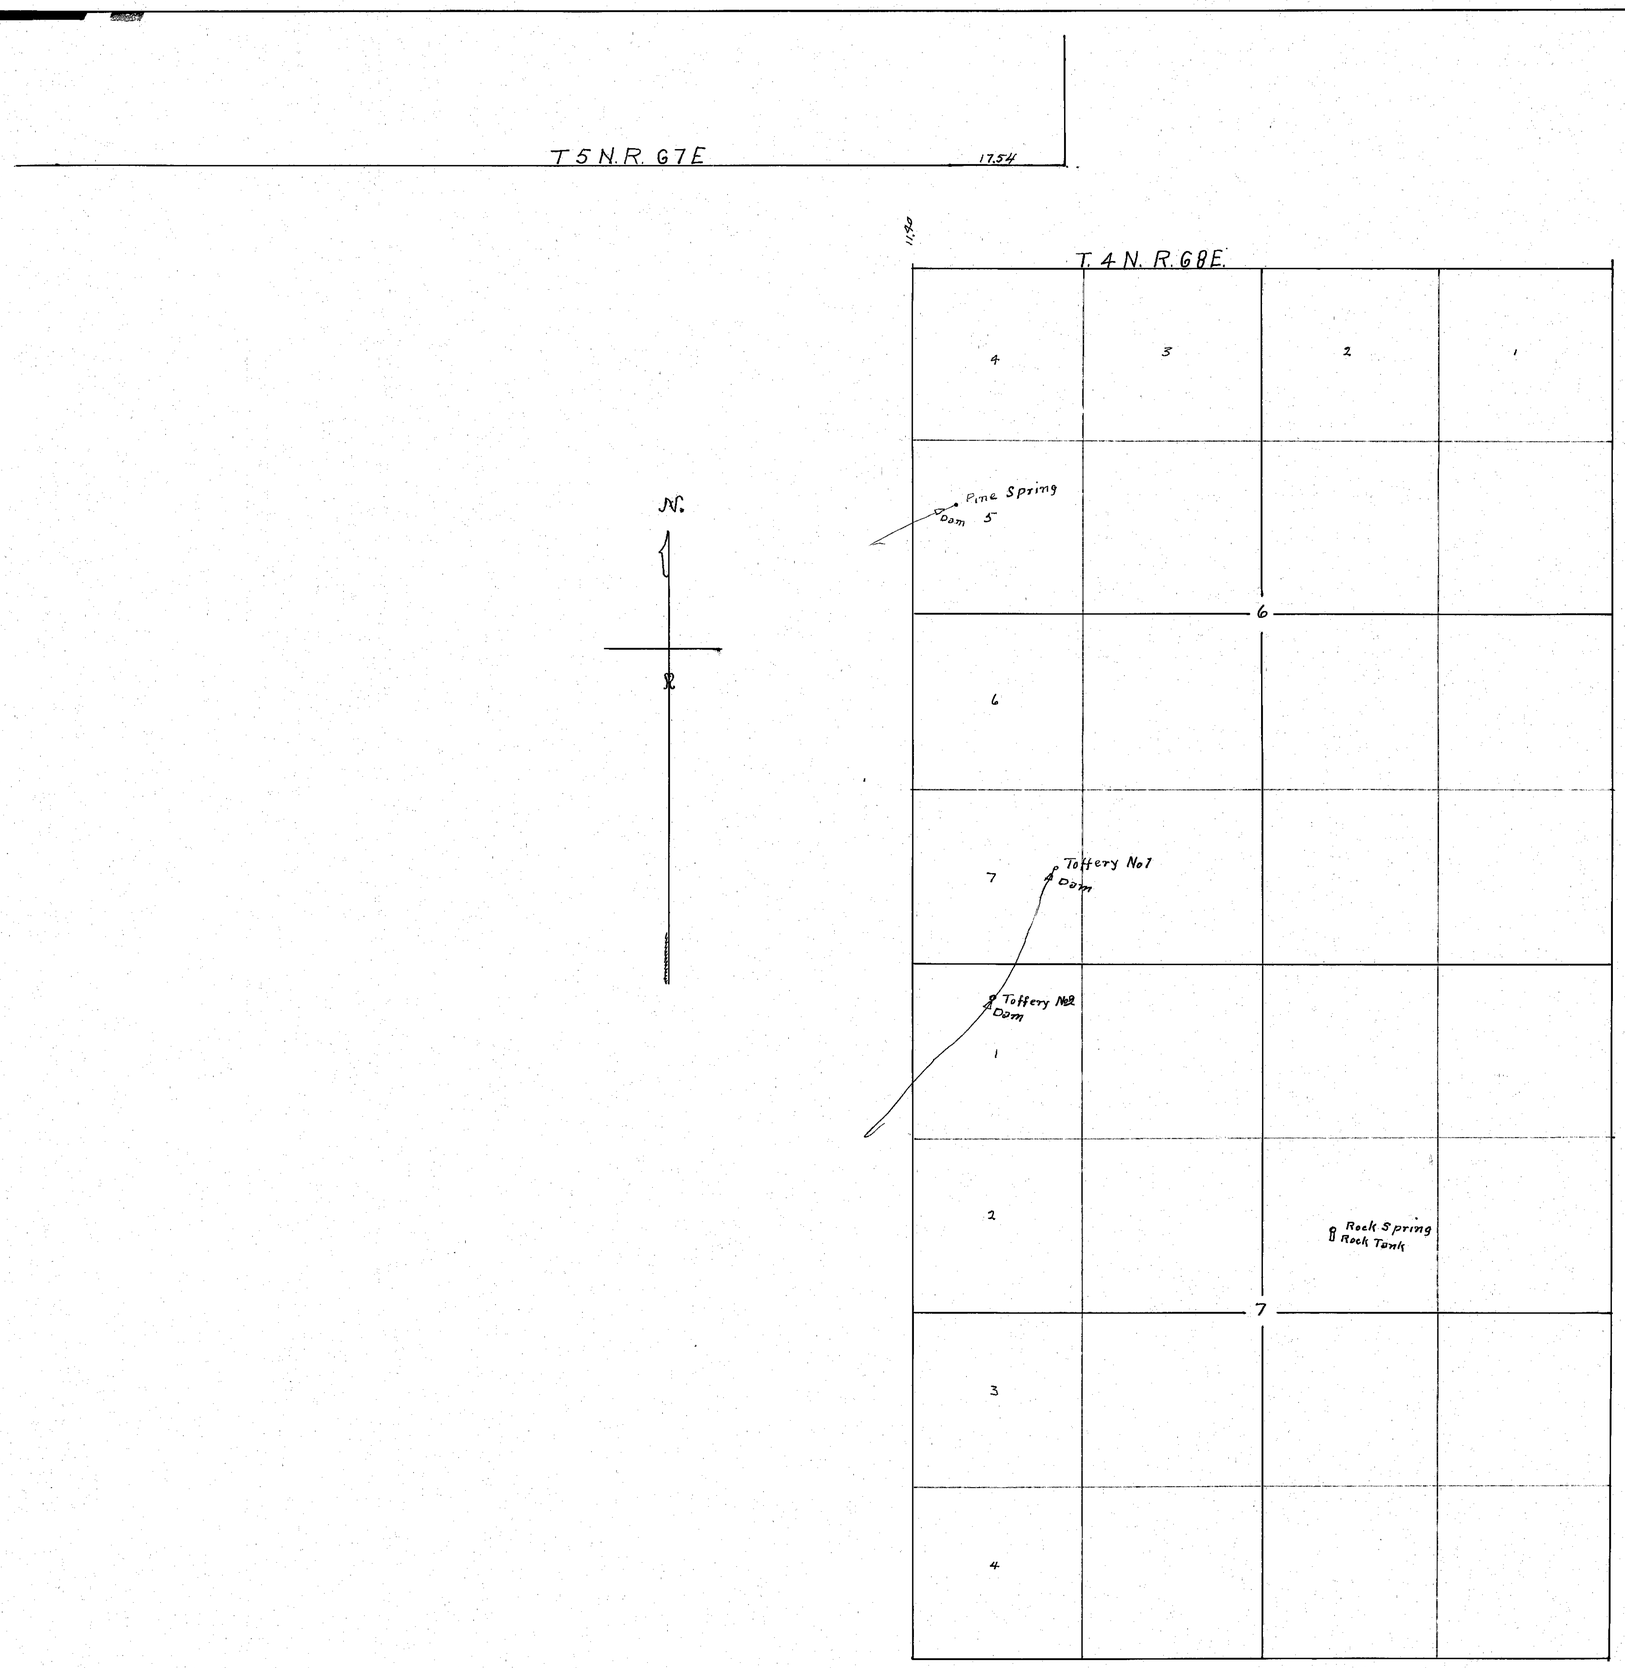

Sept. 24, 1920.

PLAT

Showing Location and Description of
Toffery Spring No 1
Toffery Spring No 2
Rock Spring
Pine Spring

Appropriation of C.V. Cole

Scale 1 inch = 600 feet

State of Nevada,
County of Lincoln } SS.

I, Frank Walker, being first duly sworn, depose and say that the above map is a true and accurate plat of the Springs of C.V. Cole, as taken from the field notes of a survey made by me completed on the 10th day of August 1920.

That the map and survey were made at the instance of C.V. Cole owner of said Springs, that it truly represents the improved waters of said C.V. Cole

Frank Walker
Surveyor

Subscribed and sworn to before me, this 24th day of Aug 1920 Peter J. McNamee.
Notary Public, in and for Lincoln County, Nevada.

acknowledged 9/24/20 9/7/20

01739 01740 01741 01742

01739 01740 01741 01742