Section	Subdivision	Township	Range	Cult. Acreage	Description of Culture
3	N½NW¼	20 North	55 E	29.	Alfalfa Grain Garden
33	SE¼SE¼	21 "	"	13.	Orchard Alfalfa
3	SW¼SW¼	"	"	88.	Meadow
"	SESW	"	"	2.	

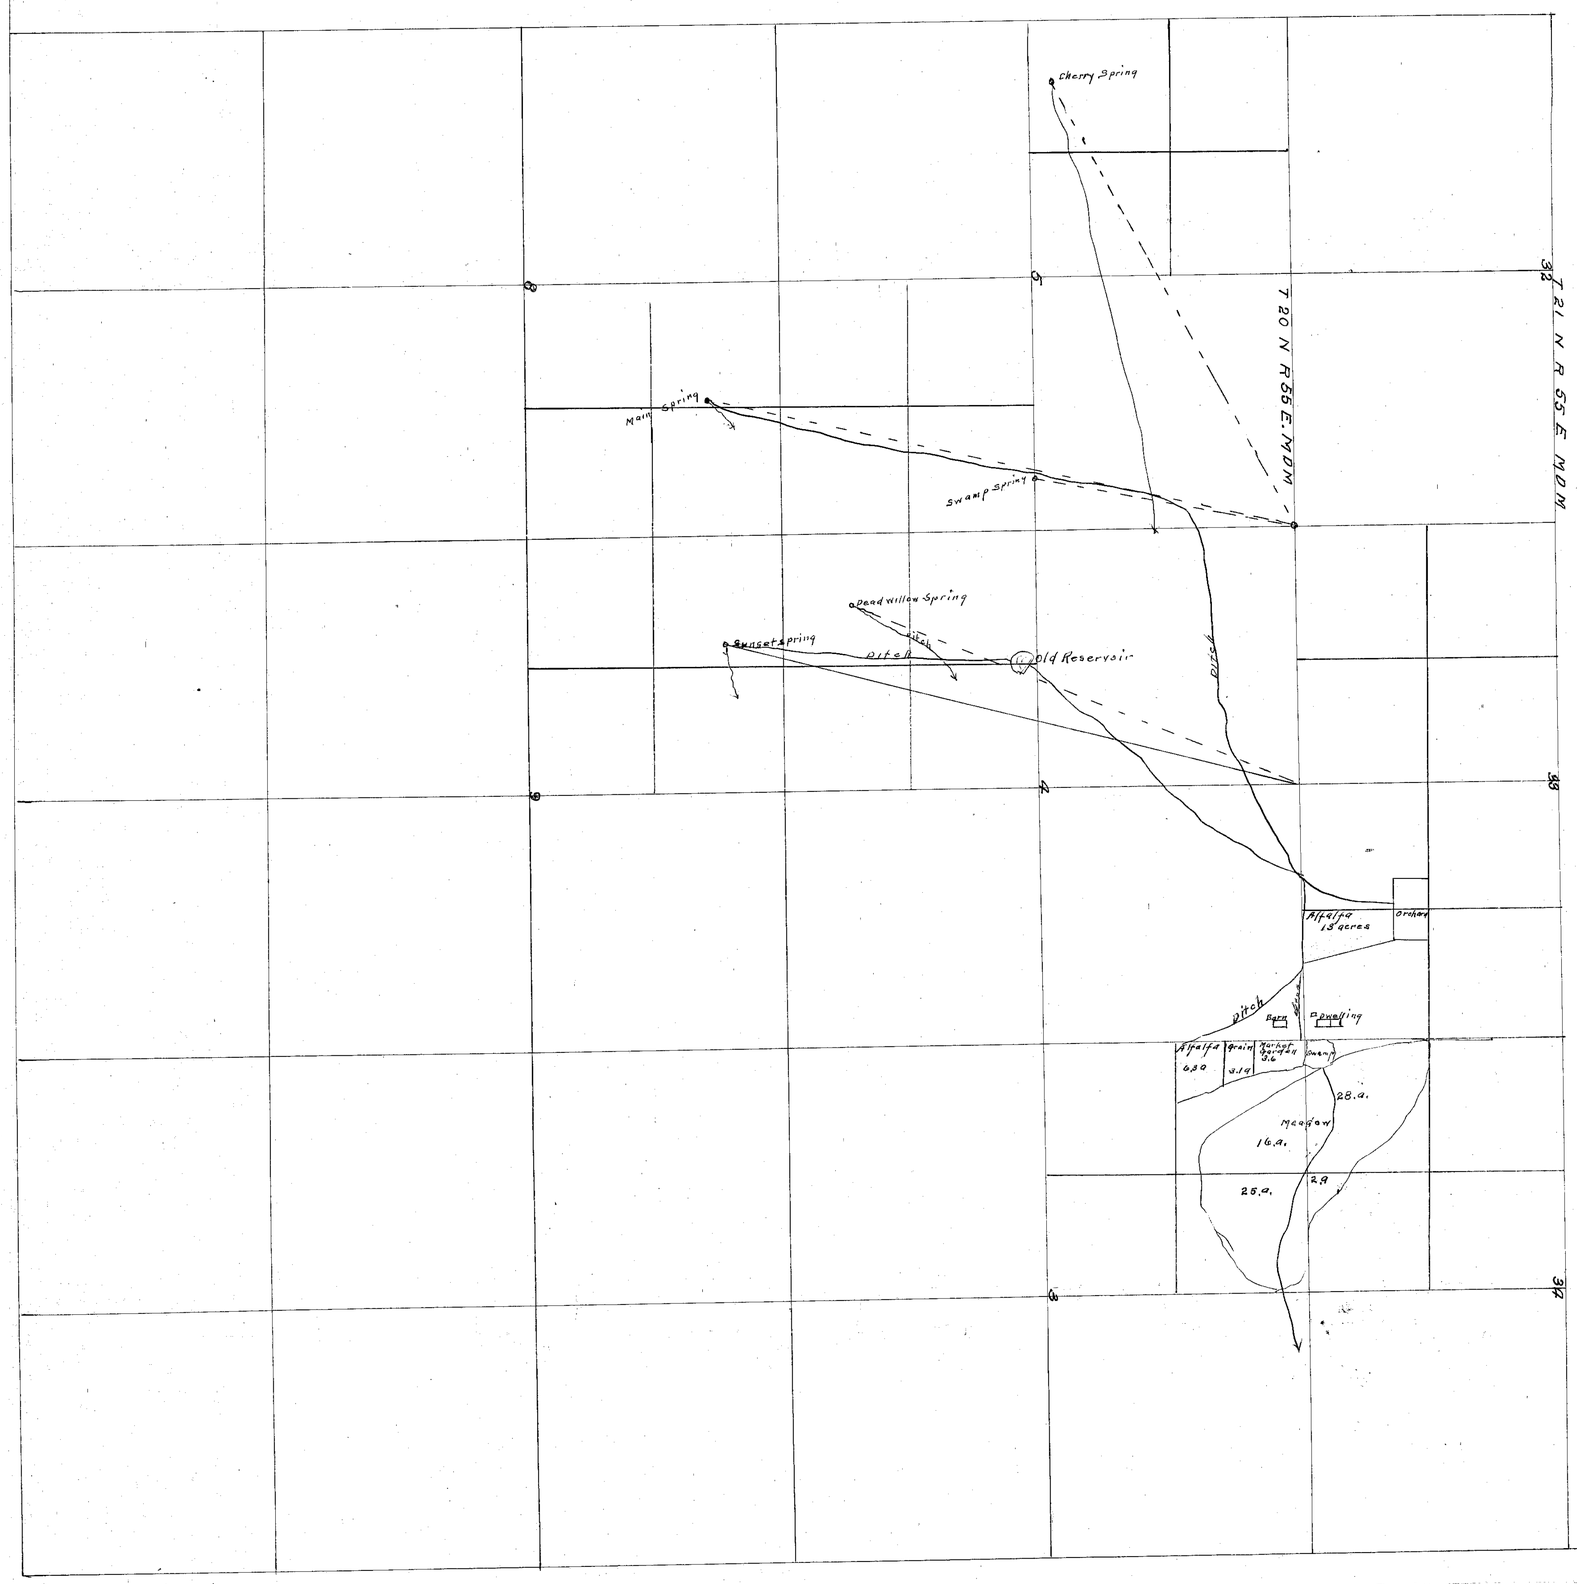

MAP OF APPROPRIATION OF WATER
BY WILLIAM ROBINSON
NEWARK VALLEY WHITE PINE COUNTY
NEVADA

STATE OF NEVADA.
COUNTY OF WHITE PINE } SS

I, Clarence Johnson being first duly sworn, depose and say that the above map is a true and accurate plat of the ditches and springs used for irrigation and stock watering purposes by WILLIAM ROBINSON, as taken from the field notes of a survey made by me and completed on the 11th. day of October 1919.
That the map and survey was made at the instance of Wm Robinson owner of said lands and it truly represents the irrigated lands of said William Robinson
Subscribed and sworn to before me this 8 day of June 1920

Clarence Johnson
Surveyor

W R Reynolds
Notary Public in and for Eureka County Nevada

scale 1 in = 800 ft

Dec 6, 1920

01751