Sec.	Subdivision	Tp.	Rg.	Acreage	Culture	
14	SW¼ SW¼	12 N	20 E	0.4	Pasture	
"	" "	"	"	4.5	" and Trees	
"	NW¼ "	"	"	5.55	" " "	
"	" "	"	"	5.95	Pasture	
15	NE¼ SE¼	"	"	4.62	"	
				21.02	Total.	

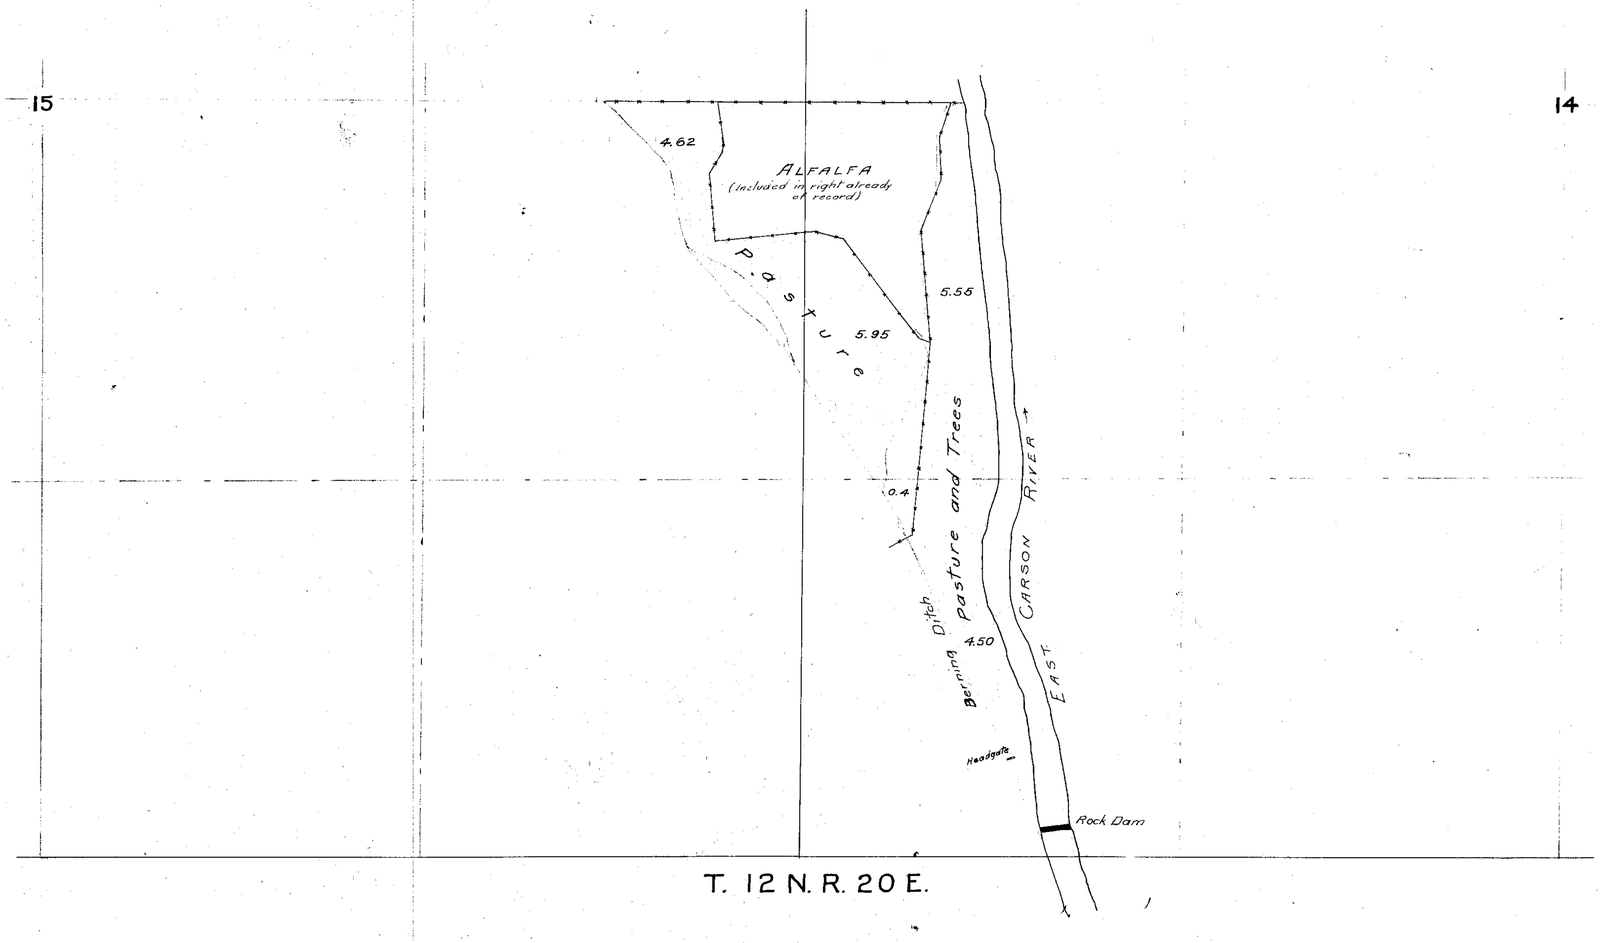

State of Nevada }
County of Douglas } ss.

I, Archie Millar, being first duly sworn, deposes and says that the accompanying map is a true and accurate plat of the land irrigated by F. C. Springmeyer, as taken from the field notes of a survey made by me and completed on August 15, 1920, and that it truly represents the irrigated land of said F. C. Springmeyer.

Archie Millar
Surveyor.

Subscribed and sworn to before me this ~~2nd~~ 14 day of ~~January~~ April 1921.

Geo. A. Whitmore
Notary Public in and for Douglas County, Nev.

Apr 14

LAND IRRIGATED BY

F. C. SPRINGMEYER

FROM THE

EAST CARSON RIVER

01753

SCALE:- 1 INCH = 300 FEET

01753