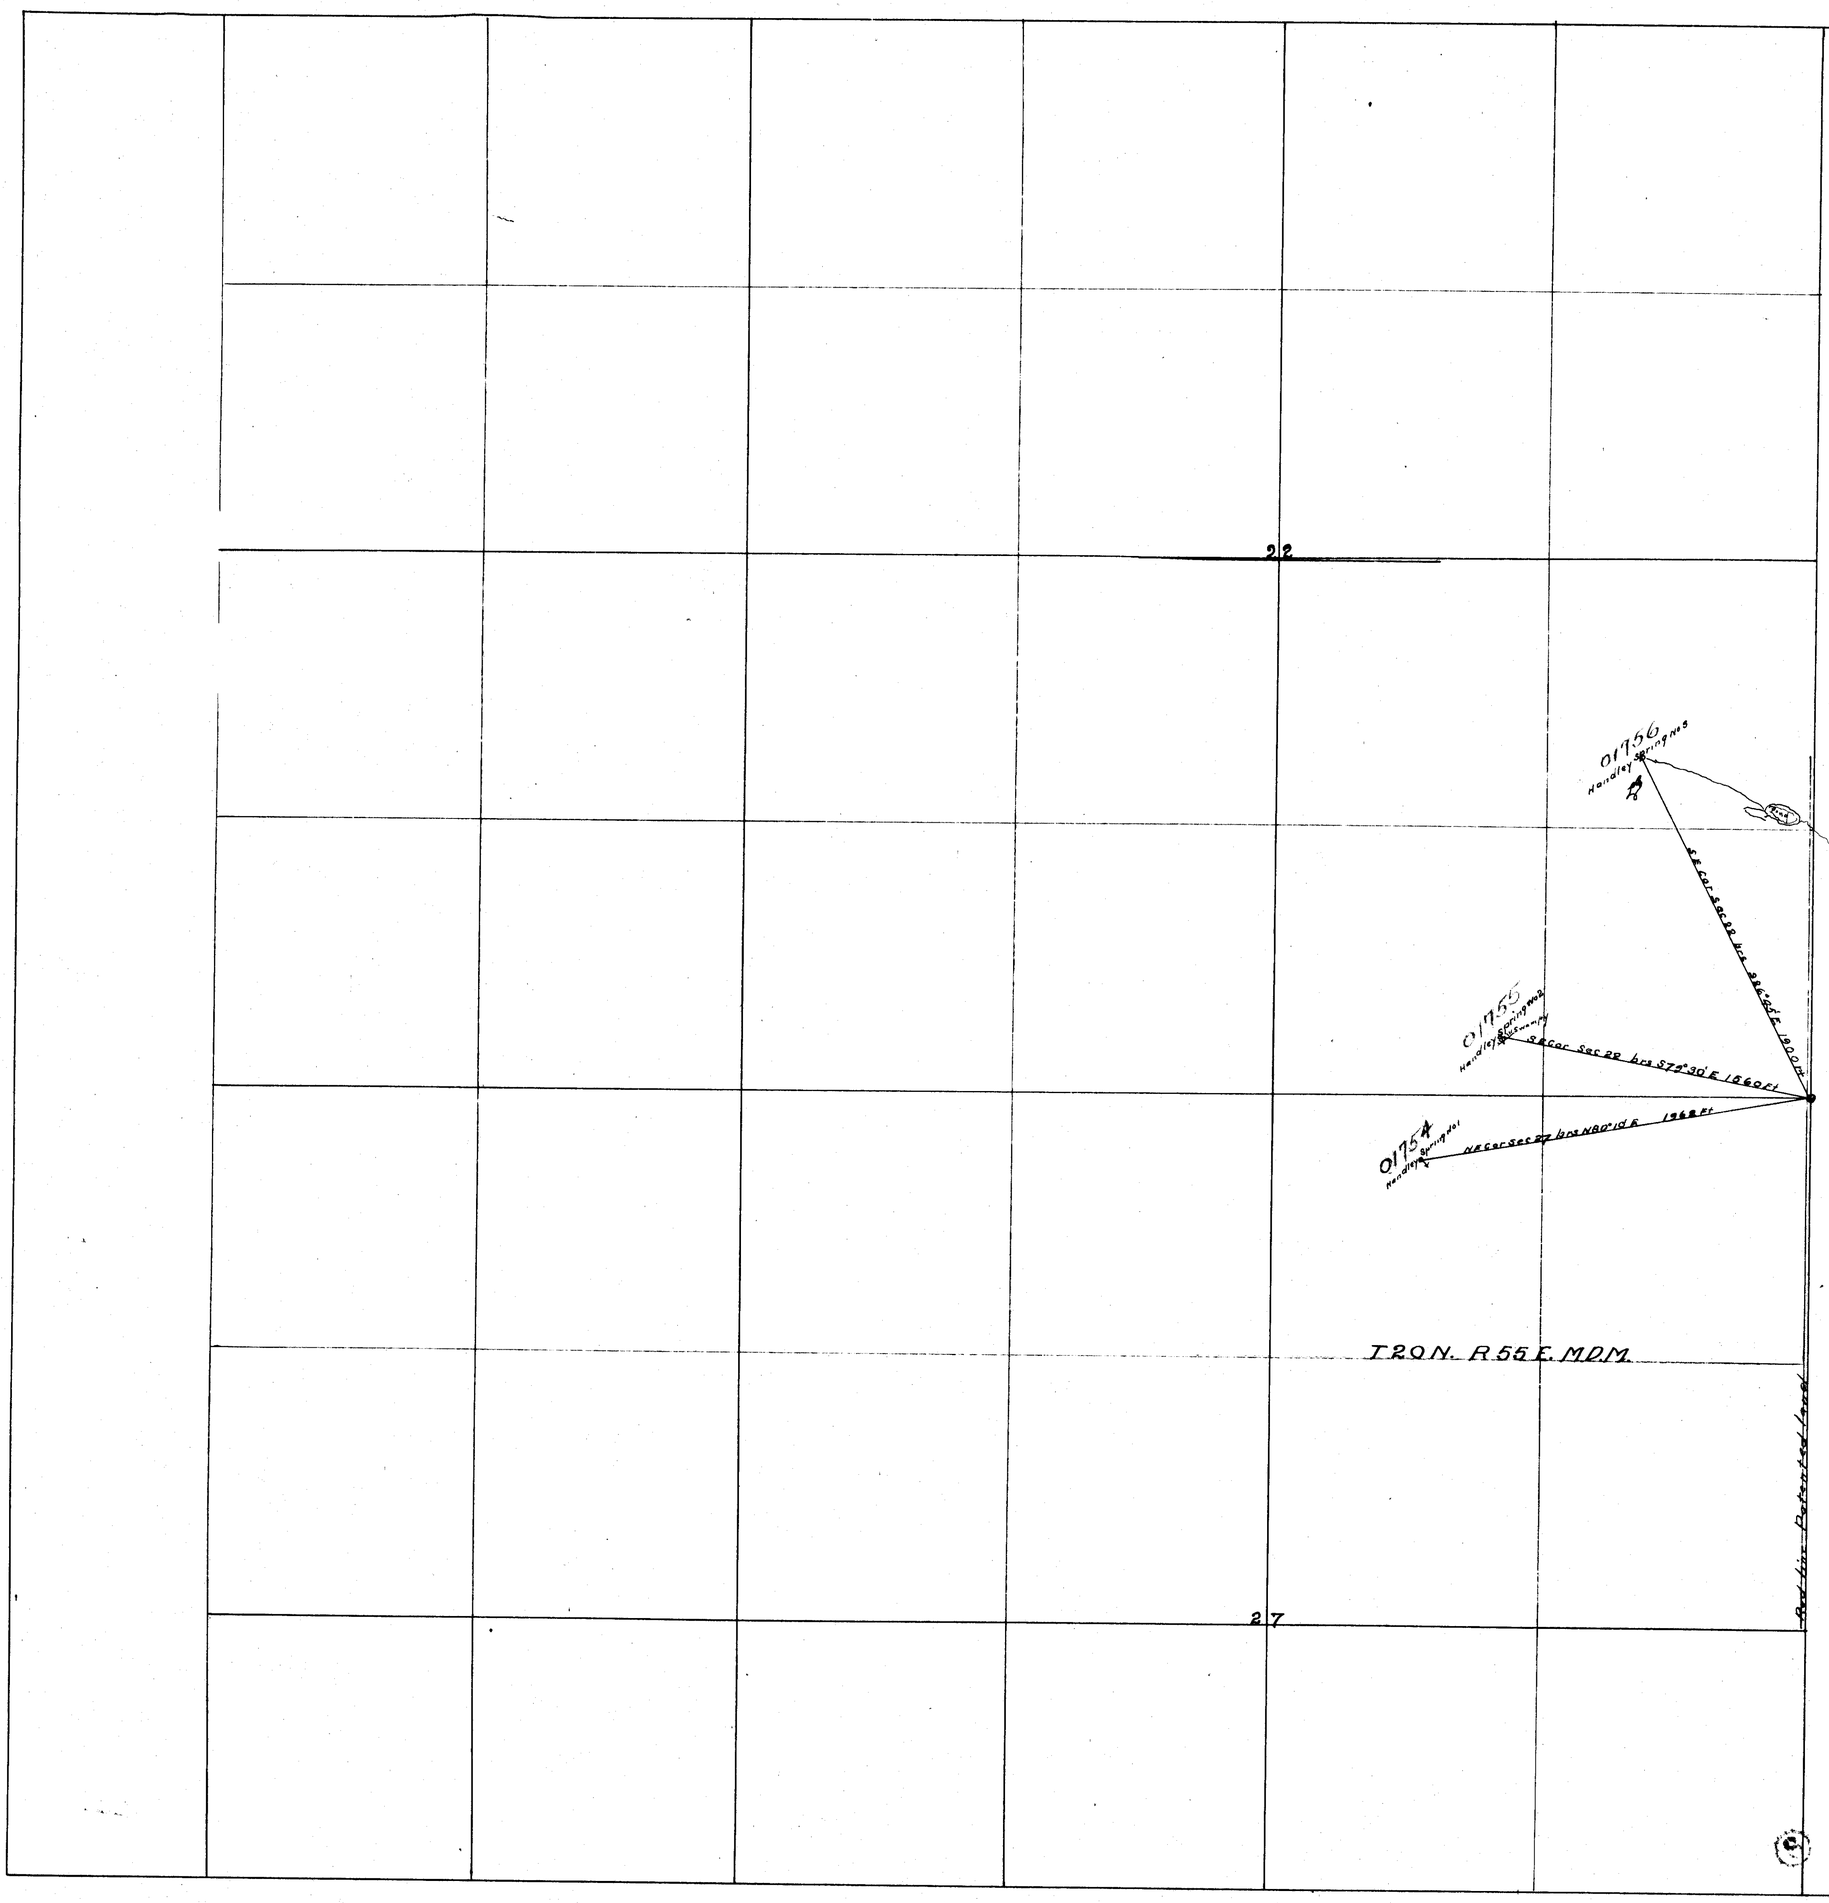

Section	Sub division	Twp	Range			
22	NE¼SE¼	20N	55E			

MAP OF APPROPRIATION OF WATER
BY HANDLEY BROS. NEWARK VALLEY
WHITE PINE COUNTY NEVADA

COUNTY OF ~~WHITE PINE~~ Eureka } SS
STATE OF NEVADA.

I Clarence Johnson being first duly sworn depose and say the above map is a true and accurate plat of the lands and springs located by Walter Handley as taken from the field notes of a survey made by me completed on the 16th day of October 1920.

That the map and survey were made at the instance of Walter Handley for Handley Bros Co owners of adjoining lands, and that it truly represents the spring and water on said lands and known as Handley Spring No 3

Clarence Johnson
Surveyor

Subscribed and sworn to before me this 16 day of Oct 1920

[signature] County Clerk
~~Notary Public~~ in and for Eureka County Nev.

Scale 400 ft = 1. inch.

JAN. 7, 1921.

1/7/21
acknowledged.

S

01756