S.W.COR.SEC.21,T.16 N., R. 22E.

UN-SURVEYED.

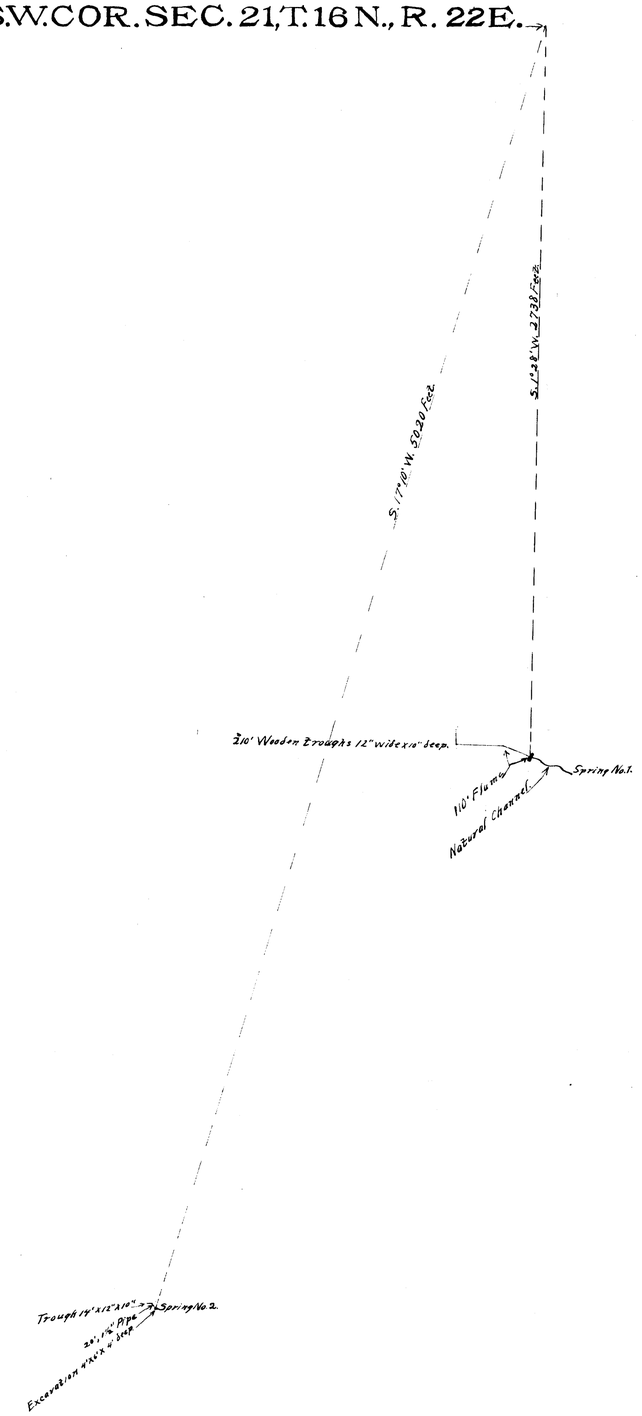

STATE OF NEVADA, ss.
COUNTY OF ORMSBY

I, E. H. Sweetland, being first duly sworn, depose and say that the above map is a true and accurate plat of Fiddlers Green Springs, as taken from the field notes of a survey made by me, completed on the 15th day of Oct. 1920.

That the map and survey were made at the instance of H. F. Powell, owner of said springs, and that it truly represents Fiddlers Green Springs.

E. H. Sweetland.
Surveyor.

Subscribed and sworn to before me,
this 5th day of March 1921.
Mabel K. Stewart
Notary Public in and for Ormsby County, Nevada.
My commission expires Jan. 15, 1925.

FIDDLERS GREEN SPRINGS.

Scale: 1"=300'