SECTION.	SUB-DIVISION.	TOWNSHIP	RANGE	CULTIVATED ACREAGE	DESCRIPTION OF CULTURE	DATE OF FIRST CULTURE
29	NE 1/4	19 N.	63 E.	81	WILD HAY	
29	SE 1/4	19 N.	63 E.	50	WILD HAY	
28	NW 1/4	19 N.	63 E.	110	WILD HAY	
28	SW 1/4	19 N.	63 E.	42	WILD HAY	

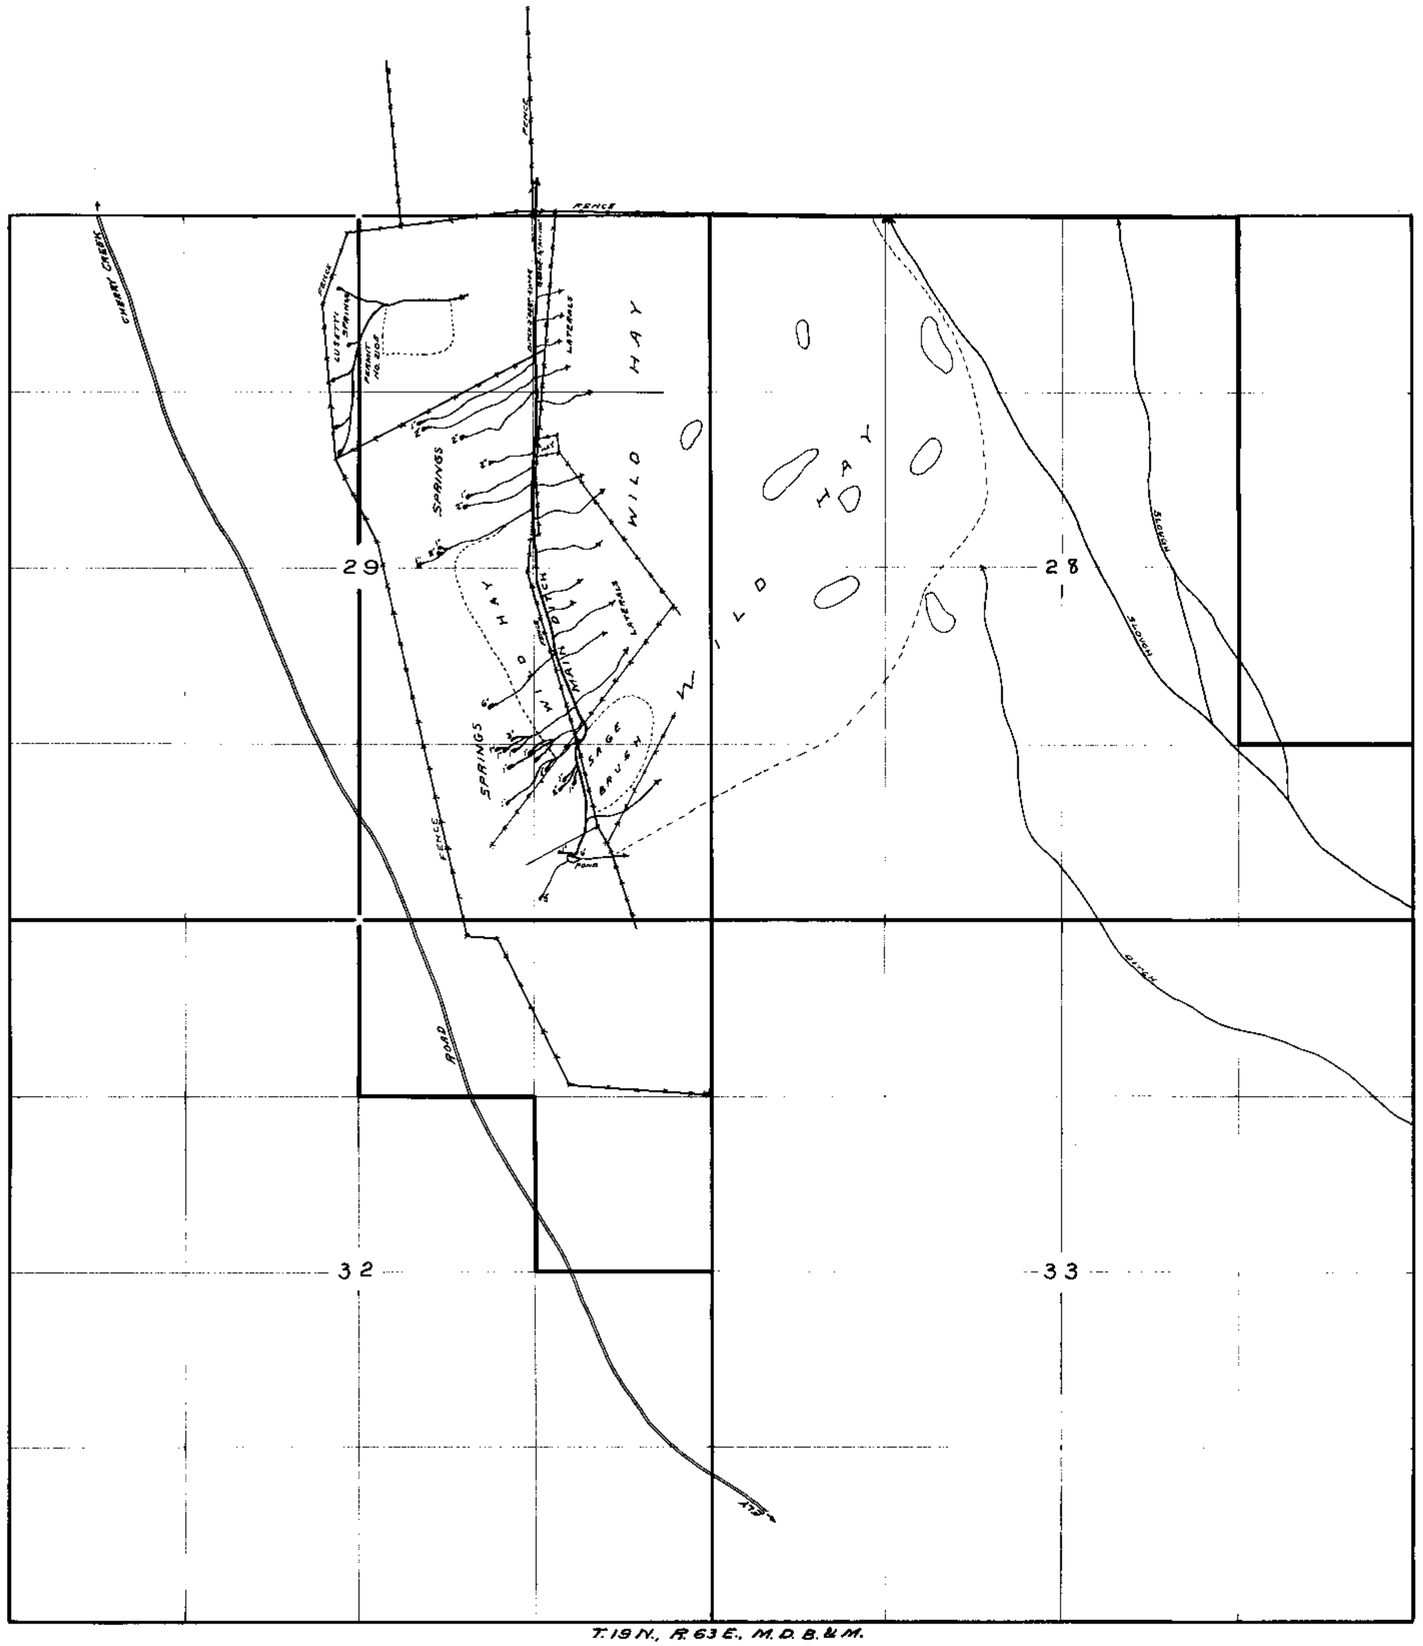

T. 19 N., R. 63 E., M. D. B. & M.

SCALE 1 IN = 600 FT.

STATE OF NEVADA SS.
COUNTY OF WHITE PINE

F. W. MILLARD, being first duly sworn, deposes and says, that the above map is a true and accurate plat of the lands irrigated by JOHN LUSETTI from springs in Springs in Sec. 29, T. 19 N. R. 63 E. as taken from the field notes of a survey made by him, completed on the 13th day of March, 1921.

That the map and survey were made at the instance of JOHN LUSETTI, owner of said lands, and that it truly represents the irrigated lands of said JOHN LUSETTI.

F. W. Millard
Surveyor.

Subscribed and sworn to before me this 23rd day of March - 1921.

Notary Public, in and for White Pine County, Nevada.

MAP
SHOWING LAND IRRIGATED
FROM SPRINGS IN SEC. 29, T. 19 N. R. 63 E.
BY - JOHN LUSETTI -
SURVEYED MARCH - 1921.
BY ED. MILLARD & SON.

01761