Section	Sub-division	Township	Range	Cultivated acreage	Description of culture	Date of first culture

Township 40 North Range 51 East M.D.M.

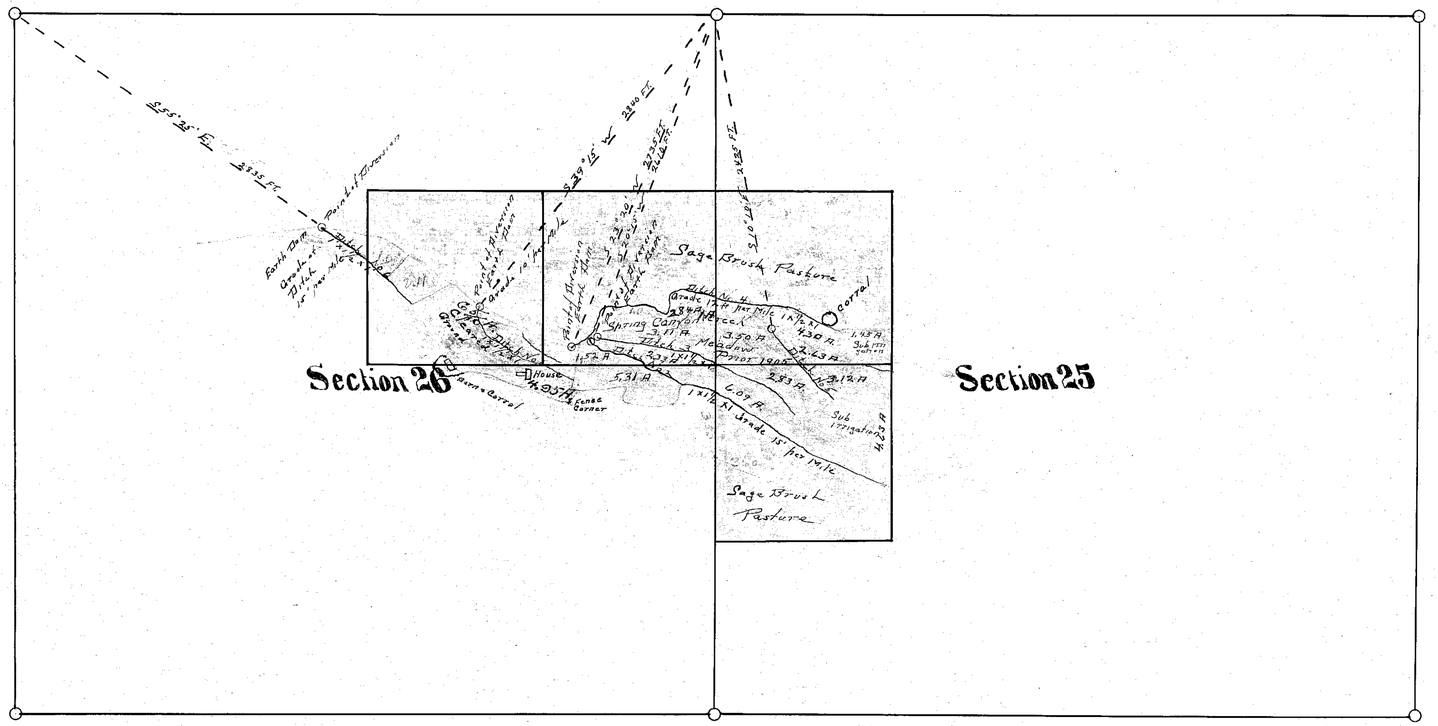

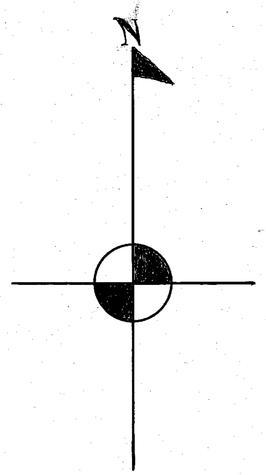

CULTURAL MAP
SPRING CANYON CREEK SERIAL NO.
MARGARET JACK BROWN
T.40.N. R.51.E. M.D.M.
SCALE 600 ft. = 1 INCH
TUSCARORA NEVADA

State of Nevada
County of Elko ss.

I, John W. King, being first duly sworn, depose and say that the above map is a true and accurate plat of the lands irrigated by Margaret Jack Brown, as taken from the field notes of a survey made by me, completed on the 22nd day of March, 1921.

That the map and survey were made at the instance of Margaret Jack Brown, owner of said lands, and that it truly represents the irrigated lands of said Margaret Jack Brown.

John W. King
Surveyor

Subscribed and sworn to before me, this 18th day of April 1921.

G. F. Wheeler.
Notary Public, in and for Elko County, Nevada.

Meadow
Cleared
Sage Brush

FILED
Jan. 6, 1922
STATE ENGINEER

0 1766