Section	Subdivision	Town	Range	Cult. Acreage	Description of culture	Date of first Cultivation
36	NW¼ NW¼	36N	38E.	31.41	Alfalfa	
"	" "	"	"	4.17	Grain	
"	" "	"	"	1.16	Orchard & garden	
"	SW¼ NW¼	"	"	1.15	Alfalfa	
"	SE¼ NW¼	"	"	1.65	"	
"	NE¼ NW¼	"	"	22.63	"	
"	"	"	"	1.32	Grain	
"	"	"	"	3.30	Garden & Trees	
"	NW¼ NE¼	"	"	10.41	Alfalfa	
"	SE¼ NE¼	"	"	1.62	formerly in garden	
"	NE¼ SE¼	"	"	1.16	formerly in garden	

31

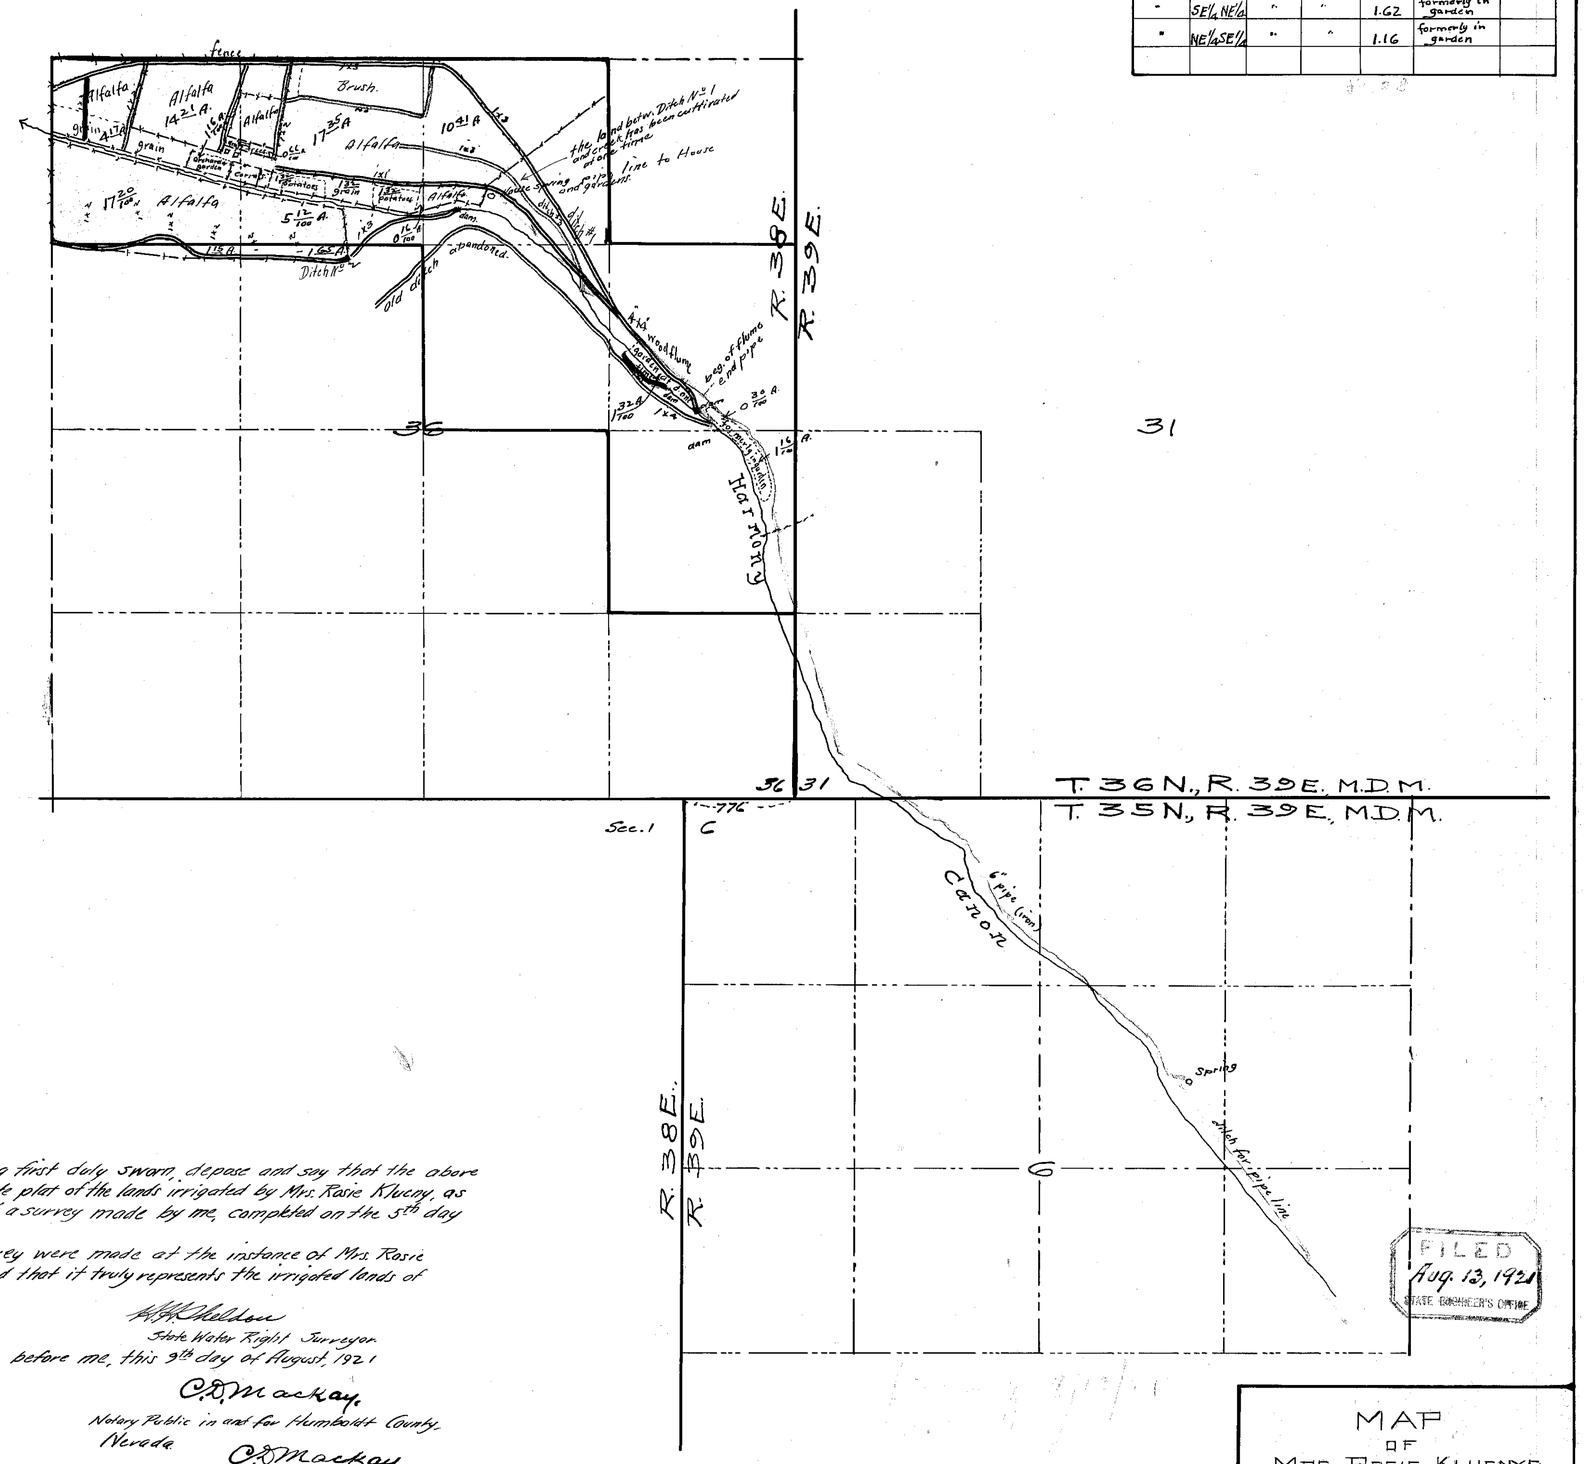

State of Nevada
County of Humboldt } ss

I, H. H. Sheldon, being first duly sworn, depose and say that the above map is a true and accurate plat of the lands irrigated by Mrs. Rosie Klucny, as taken from the field notes of a survey made by me, completed on the 5th day of August, 1921.

That the map and survey were made at the instance of Mrs. Rosie Klucny, owner of said lands, and that it truly represents the irrigated lands of said Mrs. Rosie Klucny.

H. H. Sheldon
State Water Right Surveyor.

Subscribed and sworn to before me, this 9th day of August, 1921

C. D. Mackay.
Notary Public in and for Humboldt County, Nevada.

C. D. Mackay.

MAP
OF
MRS. ROSIE KLUCNY'S
IRRIGATED LANDS
FROM
HARMONY CREEK
HUMBOLDT COUNTY, NEVADA
AUG. 1921 SCALE 1" = 600'

0767