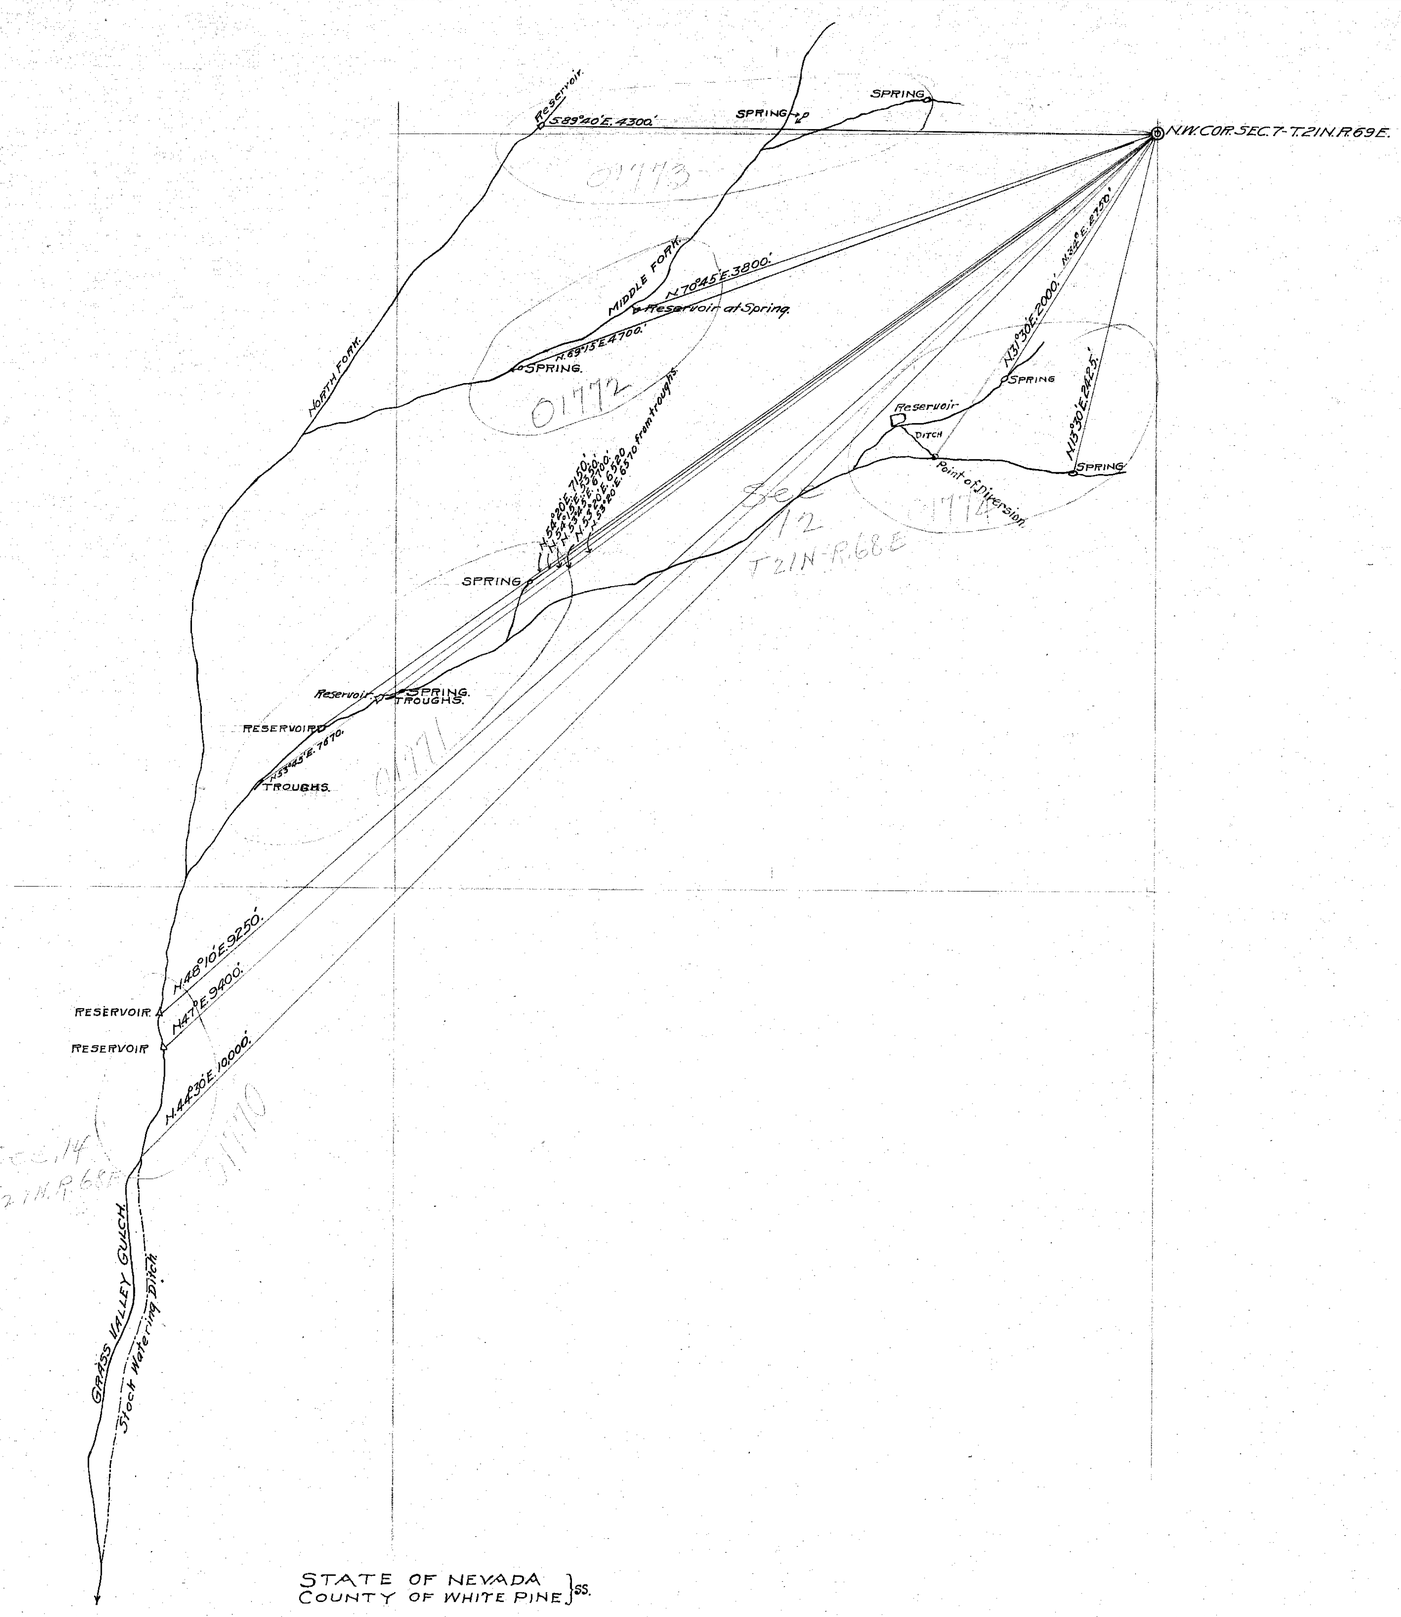

STATE OF NEVADA
COUNTY OF WHITE PINE } ss.

W. B. Colwell, being first duly sworn, deposes and says that the above map is a true and accurate plat of Grass Valley Springs as taken from the field notes of a survey made by him completed on the 16th. day of August 1920.

That the map and survey was made at the instance of E. A. + F. Henriod the owners of said springs, and that it truly represents the improvements of said Springs.

W. B. Colwell
Surveyor.

Subscribed and sworn to before me this 6th. day of January 1921.

Notary Public in and for White Pine County Nevada.

M. Beggans
Notary Public

FILED
Dec. 23, 1921
STATE ENGINEER'S OFFICE

Plat of Grass Valley Springs.

To Accompany Proof of Appropriation.

By E. A. + F. Henriod.

Of Parker Nevada.

Scale 600' = 1".

01770-71-72-73-74