Sec.	Sub-division	T.	R.	Cultivated acreage	Description of first culture	Date of first culture
7	NE¼ NE¼	31N	41E	.38	Garden	
7	SE¼ NE¼	"	"	.31	"	
7	"	"	"	1.90	Alfalfa	
8	SW¼ NW¼	"	"	4.10	"	

STATE OF NEVADA }
COUNTY OF LANDER } S.S.

I, O. P. Adams, being first duly sworn, depose and say, that the accompanying map is a true and accurate plat of the lands irrigated by Santas Preciado, as taken from the field notes of a survey made by me, completed on the 17th day of November 1921. That the map and survey were made at the instance of Santas Preciado, owner of said lands, and that it truly represents the irrigated lands of said Santas Preciado.

O. P. Adams
surveyor.

Subscribed and sworn to before me, this 21st day of November, 1921.

W. C. Hancock

Notary Public, in and for Lander County, Nevada.

22.

CULTURE MAP

SANTAS PRECIADO, WHOSE ADDRESS IS BATTLE MOUNTAIN, NEVADA. SHOWING DITCHES AND OTHER IMPROVEMENTS, UPON LANDS SITUATE IN SECTIONS 7 & 8 (UNSURVEYED) ~~T.31N.~~ T.31N. R. 41E. M.D.M.

SCALE
400 ft. TO ONE INCH

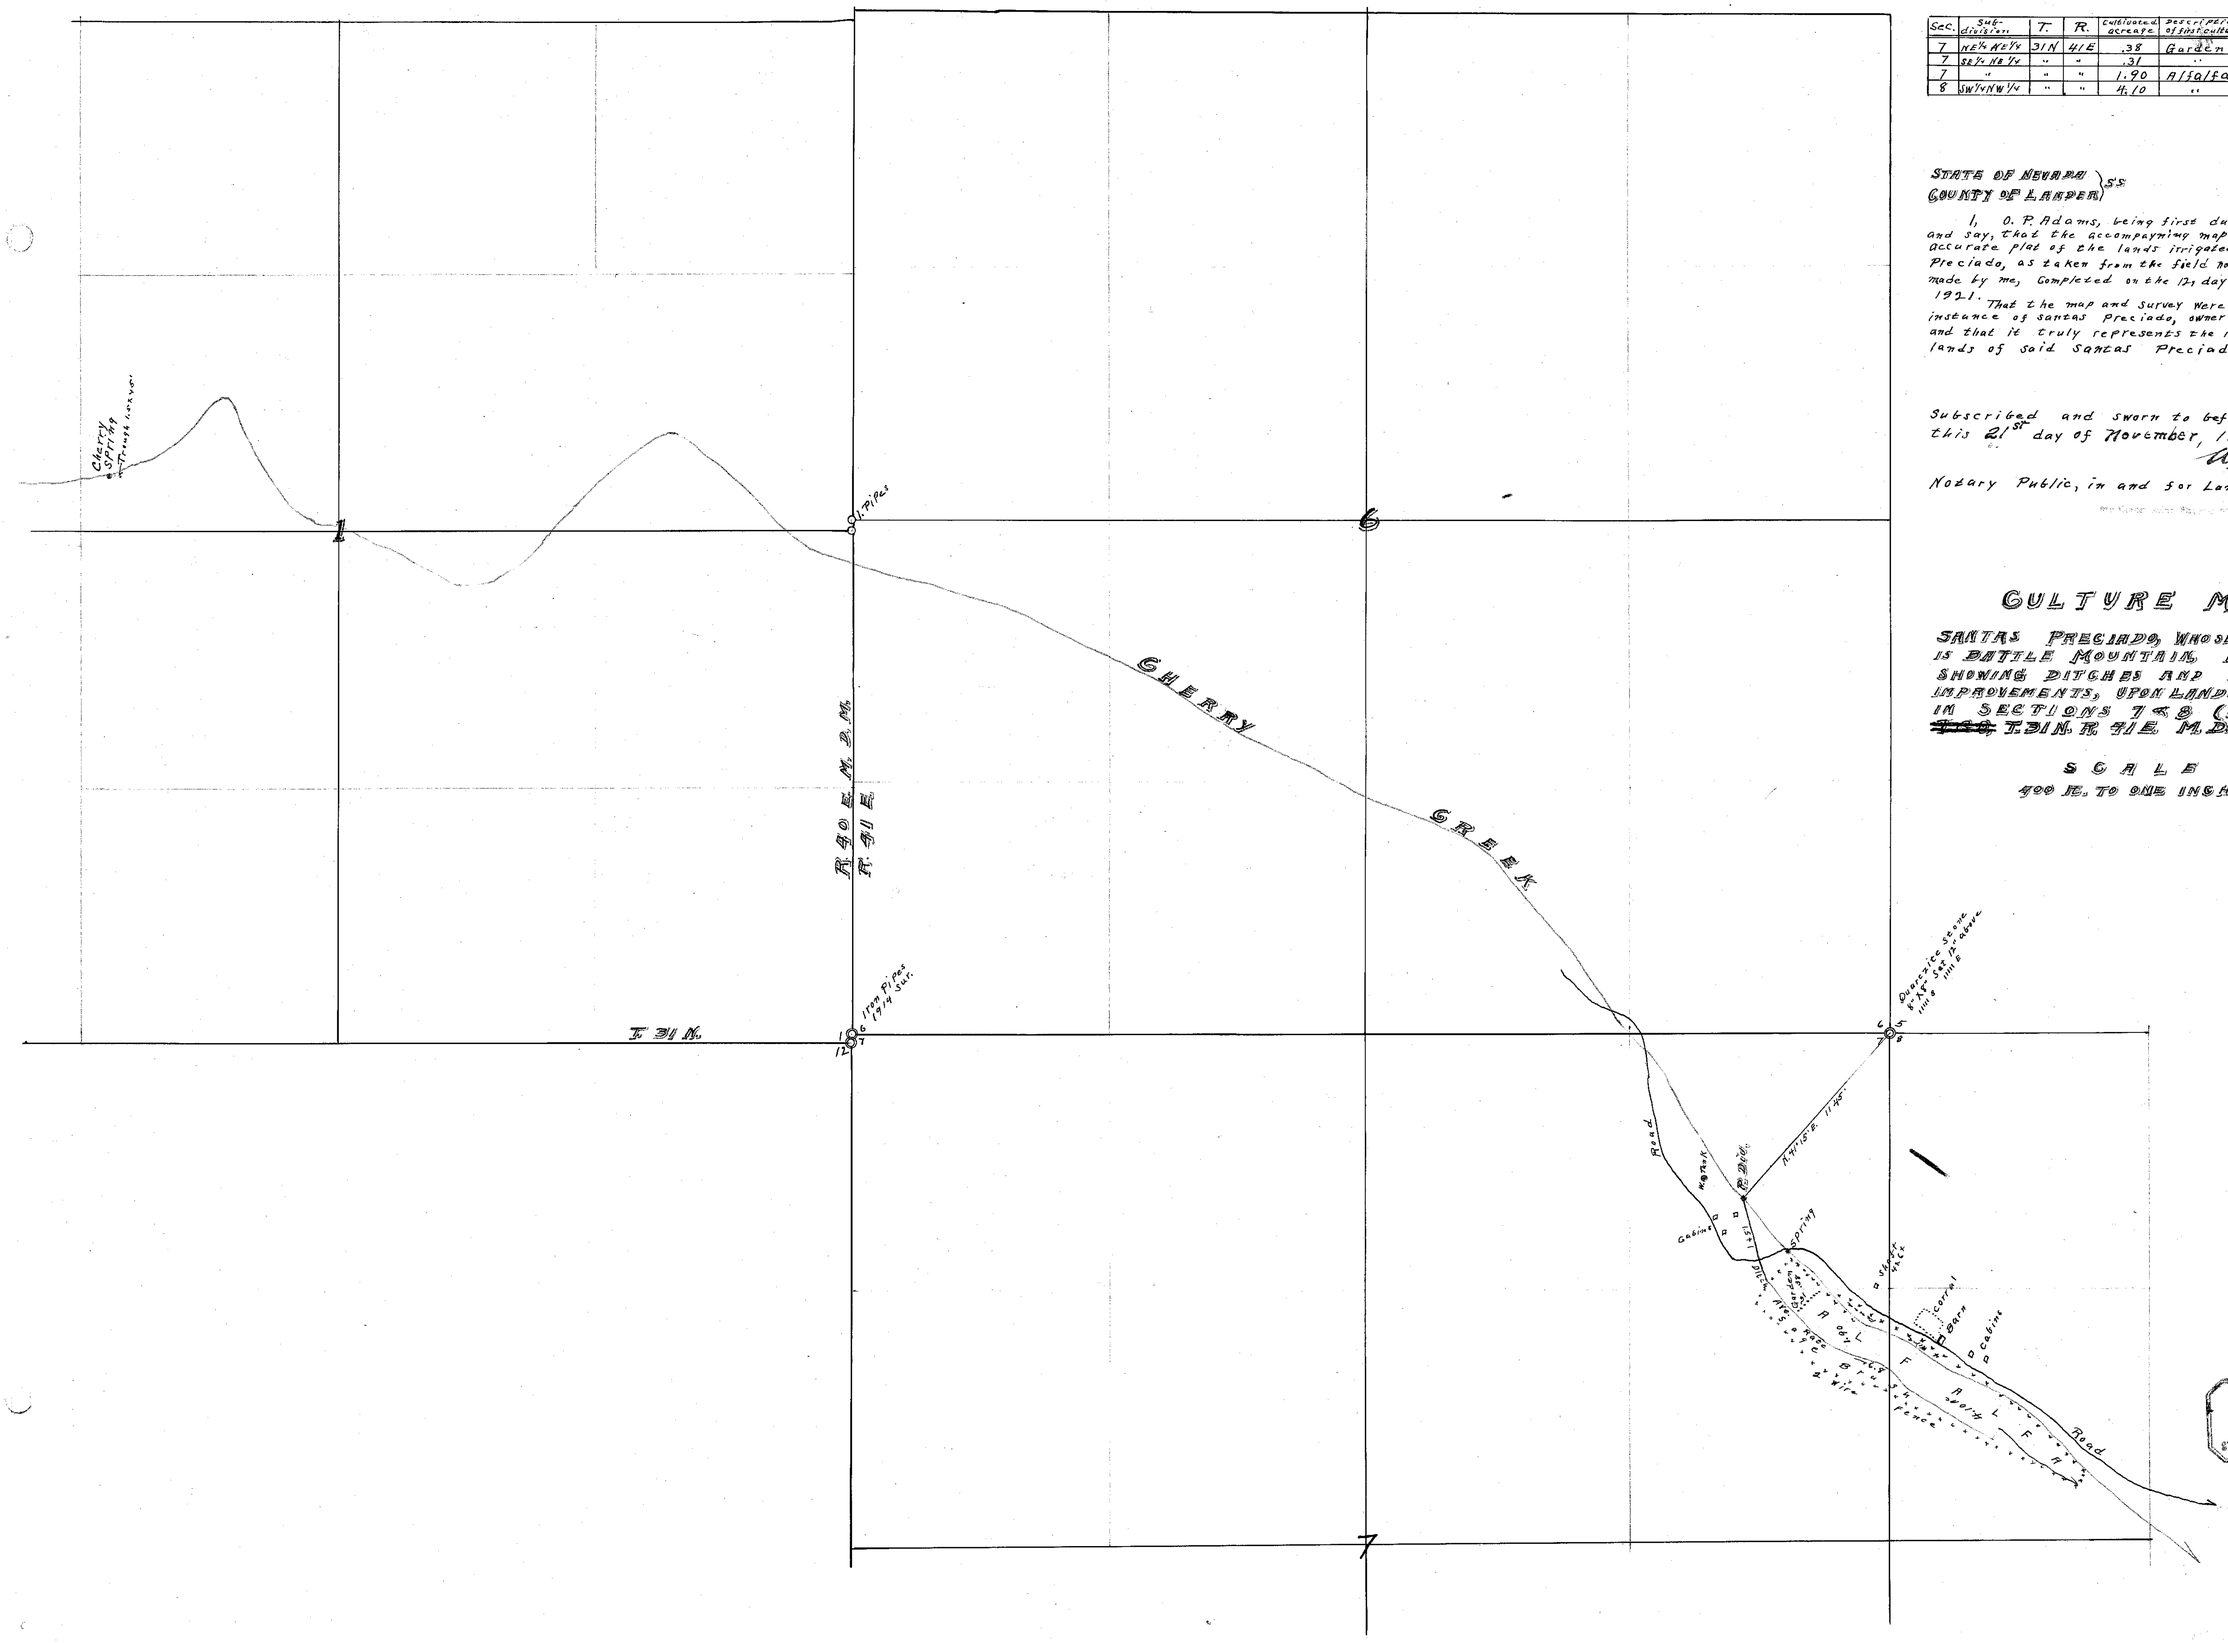

FILED
Dec. 29, 1921
STATE ENGINEER'S OFFICE

0177