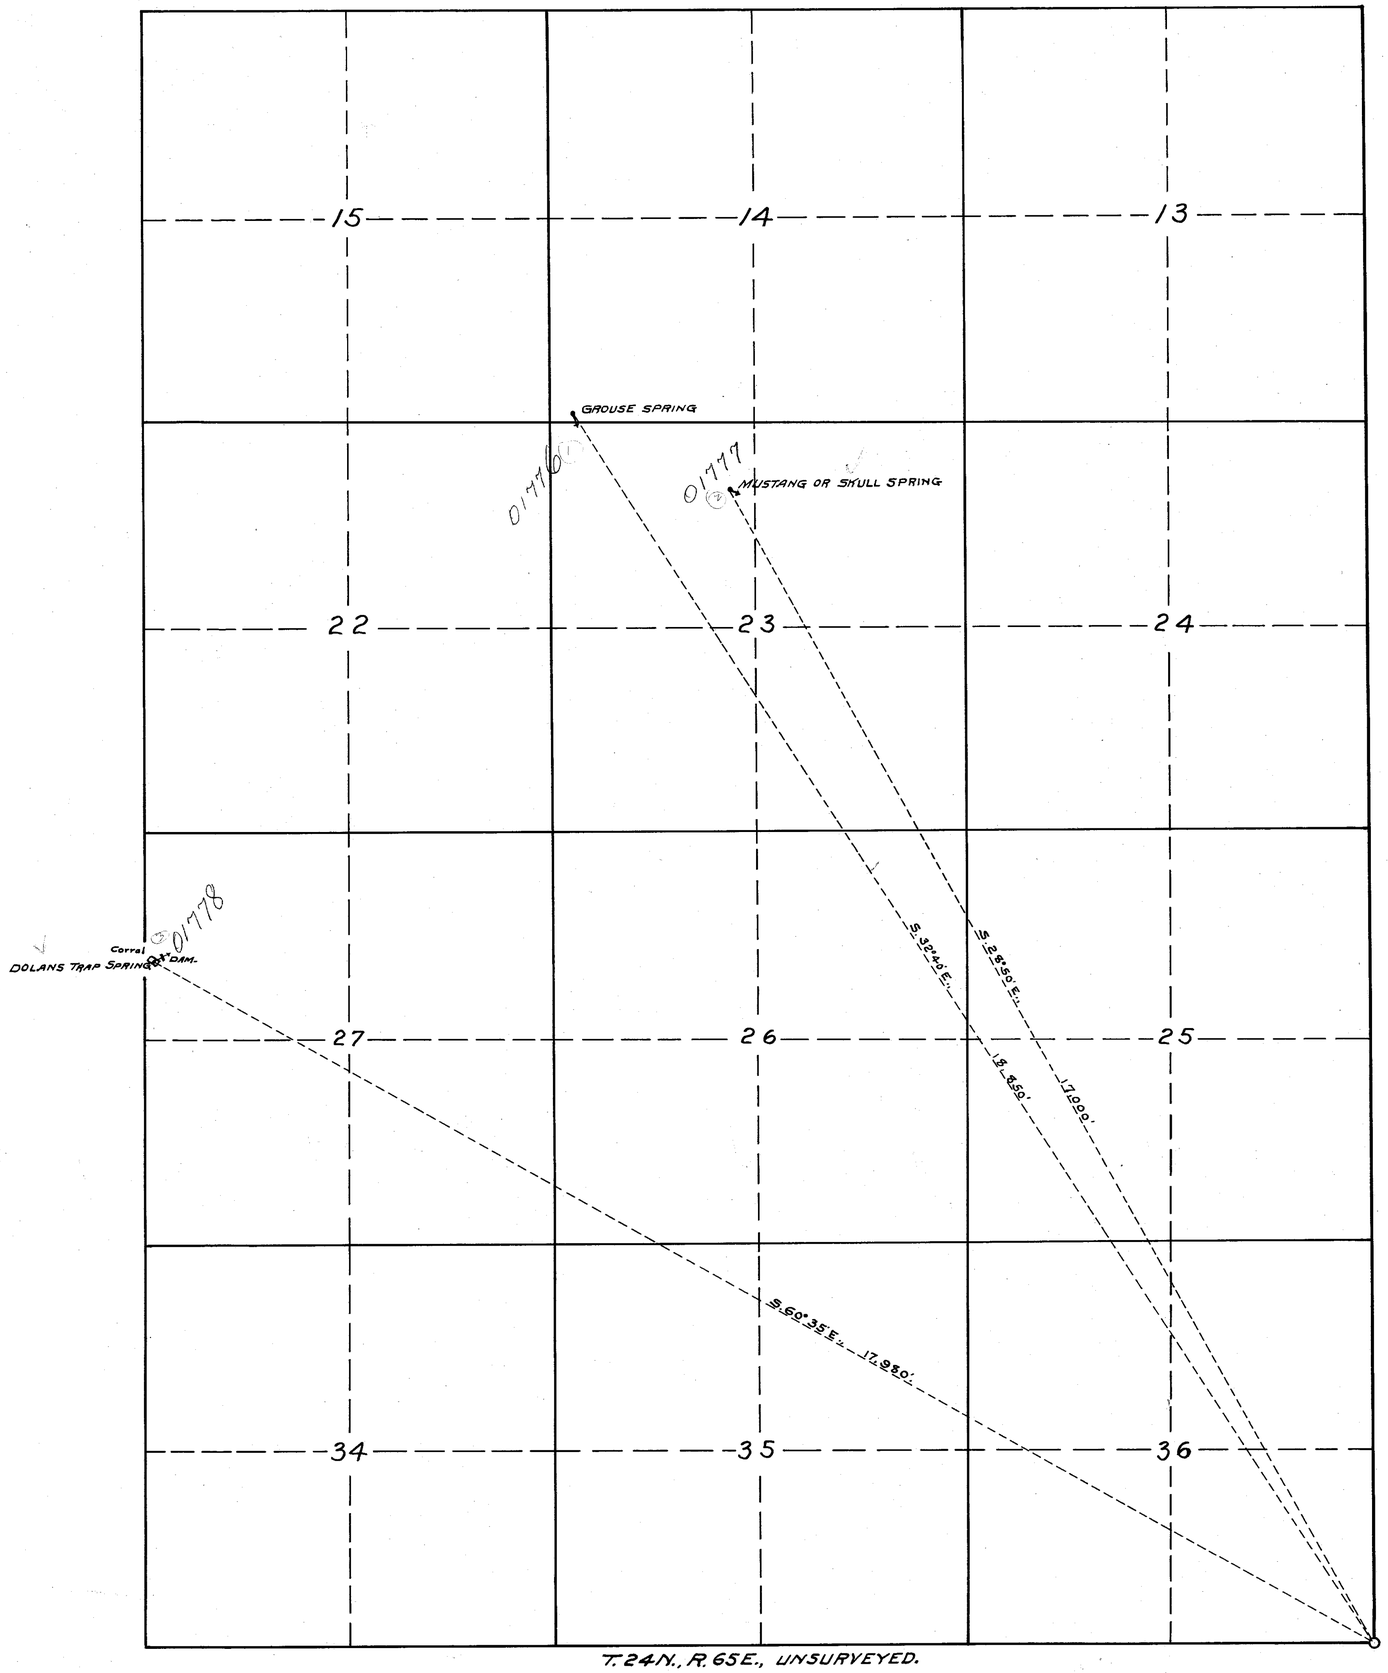

STATE OF NEVADA.
COUNTY OF WHITE PINE } S.S.

F. W. MILLARD, BEING FIRST DULY SWORN DEPOSES AND SAYS, THAT THE ABOVE MAP IS A TRUE AND ACCURATE PLAT OF THE ROSENLUND SPRINGS, AS TAKEN FROM THE FIELD NOTES OF A SURVEY MADE BY ME, COMPLETED ON THE 9TH. DAY OF FEBRUARY, 1920.

THAT THE MAP AND SURVEY WERE MADE AT THE INSTANCE OF ALBERT ROSENLUND, THE USER OF SAID SPRINGS.

F. W. Millard.
SURVEYOR.

SUBSCRIBED AND SWORN TO BEFORE ME, THIS 24TH DAY OF FEBRUARY, 1920.

J. M. Lockheed
NOTARY PUBLIC IN AND FOR WHITE PINE COUNTY, NEVADA.

FILED
Jan. 9, 1922
STATE ENGINEER'S OFFICE

file as of 1/9/22
ack
2/28/20

(S) MAP SHOWING
GROUSE SPRING, MUSTANG OR SKULL SPRING AND DOLANS TRAP SPRING
OF
ALBERT ROSENLUND.

SURVEYED FEB. 1920. BY ED. MILLARD & SON. 8/8/21
SCALE 1-IN. = 1000 FT.

2/24/20.

01776-7-8