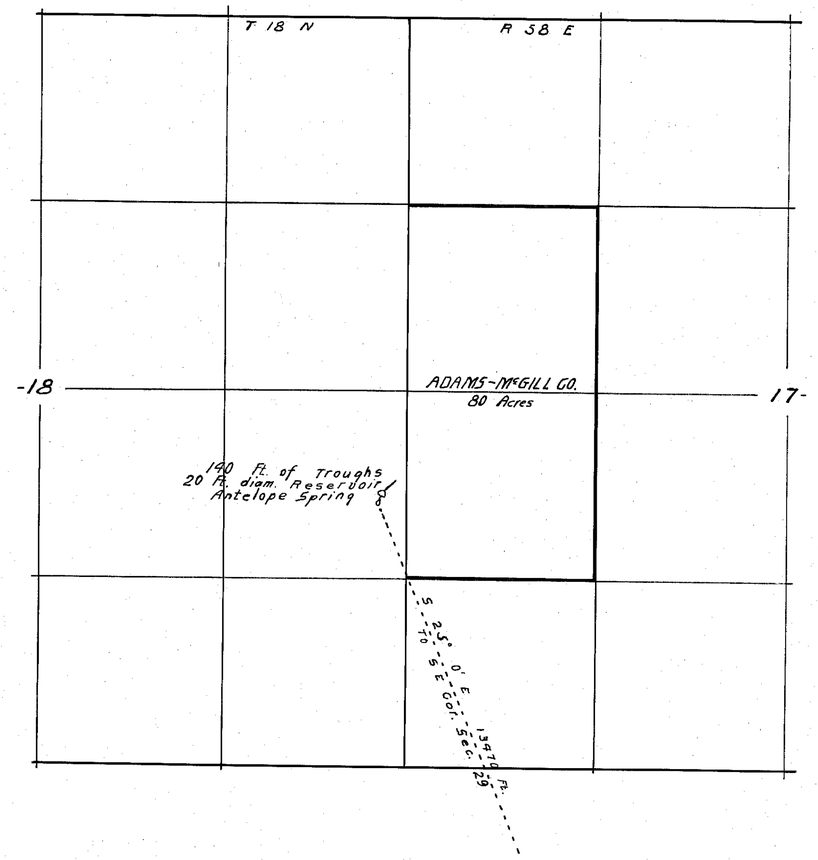

STATE OF NEVADA }
COUNTY OF WHITE PINE } s.s.

I, F. W. Millard being first duly sworn depose and say

That the above map is a true and accurate plat of —— ANTELOPE SPRING —— as taken from the field notes of a survey made under my direction, completed on the 11th day of October 1922

That the map and survey were made at the instance of ADAMS-McGILL CO. owner of said Spring and that it truly represents the improvements at said ANTELOPE SPRING.

F. W. Millard
Surveyor.

Subscribed and sworn to before me this 13th day of November, 1922.

Guy E. Brinton
Notary Public in and for White Pine County Nev.

Nov. 20, 1922

MAP for P. of A. No. 01786
Showing ANTELOPE SPRING of ADAMS - McGILL CO.
Surveyed by
Ed Millard & Son, Ely, Nevada
Scale 1 In = 600 Ft.

Amended 01786

Section	Subdivision	Township	Range			
17	SW NW	18N	58E			
"	NW SW	"	"			

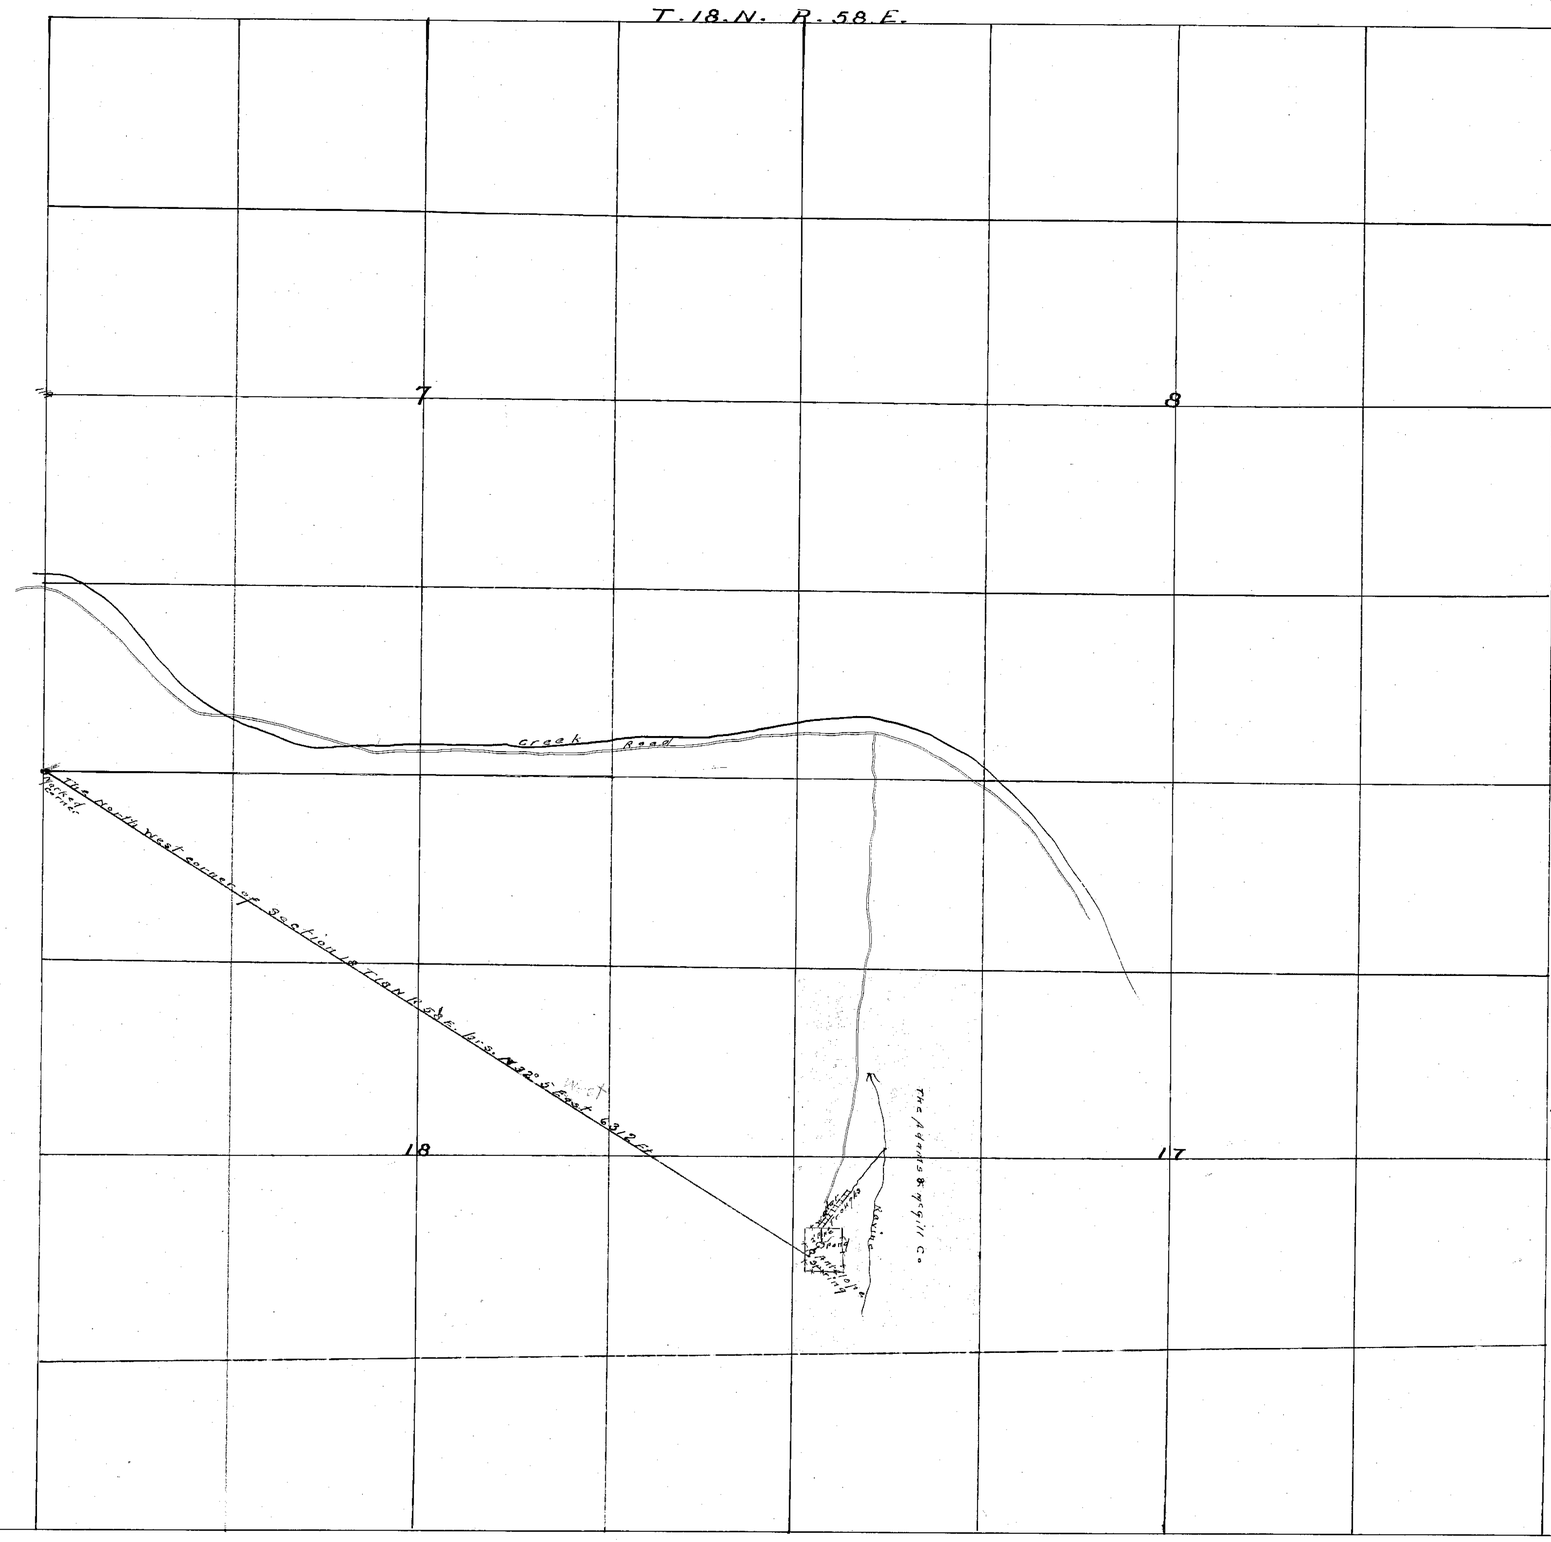

MAP
OF
LANDS AND SPRING OWNED BY, ADAMS-McGILL. CO. WHITE PINE COUNTY, NEVADA

STATE OF NEVADA }
COUNTY OF EUREKA } ss

I Clarence Johnson being first duly sworn depose and say that the above map is a true and accurate plat of the lands and spring owned by the Adams McGill Company, as taken from the field notes of a survey made by me and completed on the 20th day of November 1921 That the map and survey were made at the instance of The Adams-McGill Co. owners of said lands, and that it truly represents the location of said lands and spring owned by The Adams McGill Company

Clarence Johnson
State Water Right Surveyor

Subscribed and sworn to before me, this 15 day of December 1921

Etta Skillman
Notary Public in and for Eureka County, Nevada.

Scale one inch = 600 ft

FILED
Jan. 10, 1922

01786