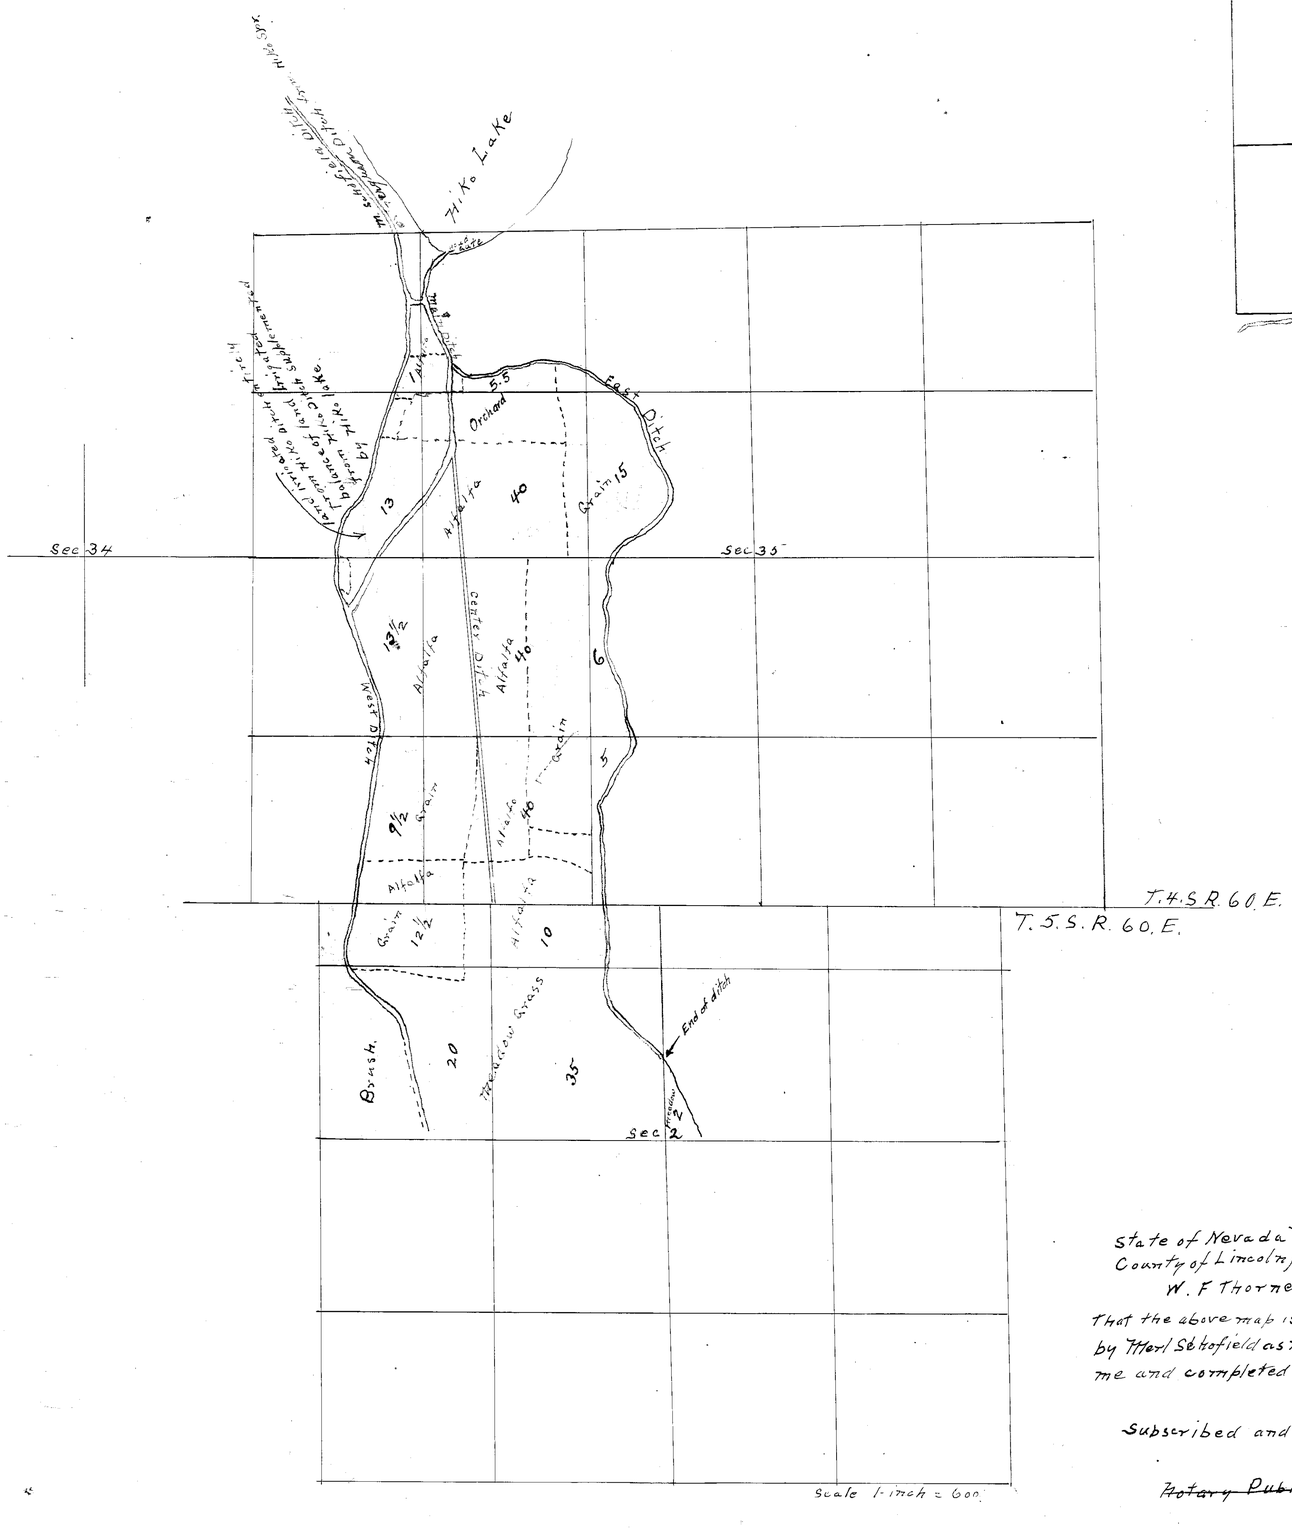

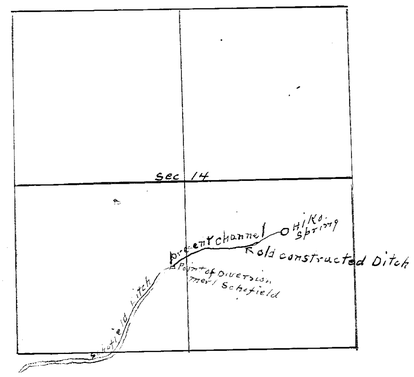

Section	Sub-Division	Township	Range	Cultivated acreage	Description of culture	Date of first culture
34	NE-NE	4.S	60 E.	1-0	Alfalfa	
"	SE-NE	"	"	13-0	"	
"	NE-SE	"	"	13-1/2	"	
"	SE-SE	"	"	5-1/2	Grain	
"	" "	"	"	4-0	Alfalfa	
35	NW-NW	"	"	3-1/2	"	
"	" "	"	"	2-0	Orchard	
"	SW-NW	"	"	8-0	"	
"	" "	"	"	32-0	Alfalfa.	
"	NW-SW	"	"	28-0	"	
"	" "	"	"	12-0	Grain	
"	SW-SW	"	"	15-0	"	
"	" "	"	"	25-0	Alfalfa	
"	SE-NW	"	"	15-0	Grain	
"	NE-SW	"	"	6-0	Alfalfa	
"	SE-SW	"	"	5-0	"	
2	NW-NW	5.S.	60.E.	12-5	"	
2	SW-NW	"	"	20-0	"	
2	NE-NW	"	"	10-0	"	
2	SE-NW	"	"	35-0	"	
2	SW-NE	5.S.	60	2	Meadow.	

Total acreage 268.

State of Nevada } ss.
County of Lincoln }

W. F Thorne, being first duly sworn deposes and says that the above map is a true and accurate plat of the lands irrigated by Merl Schofield as taken from the field notes of a survey made by me and completed on the 19th day of July 1921

W F Thorne surveyor.

Subscribed and sworn to before me this 17th day of June, 1922.

H M Sugre
~~Notary Public in and for Lincoln County~~ Nevada
Deputy State Engr.

FILED
June 17, 1922
STATE ENGINEER'S OFFICE

Merl W.A., W.J. Schofield
Hiko Spring's
Hiko, Nevada.

[redacted]

01798