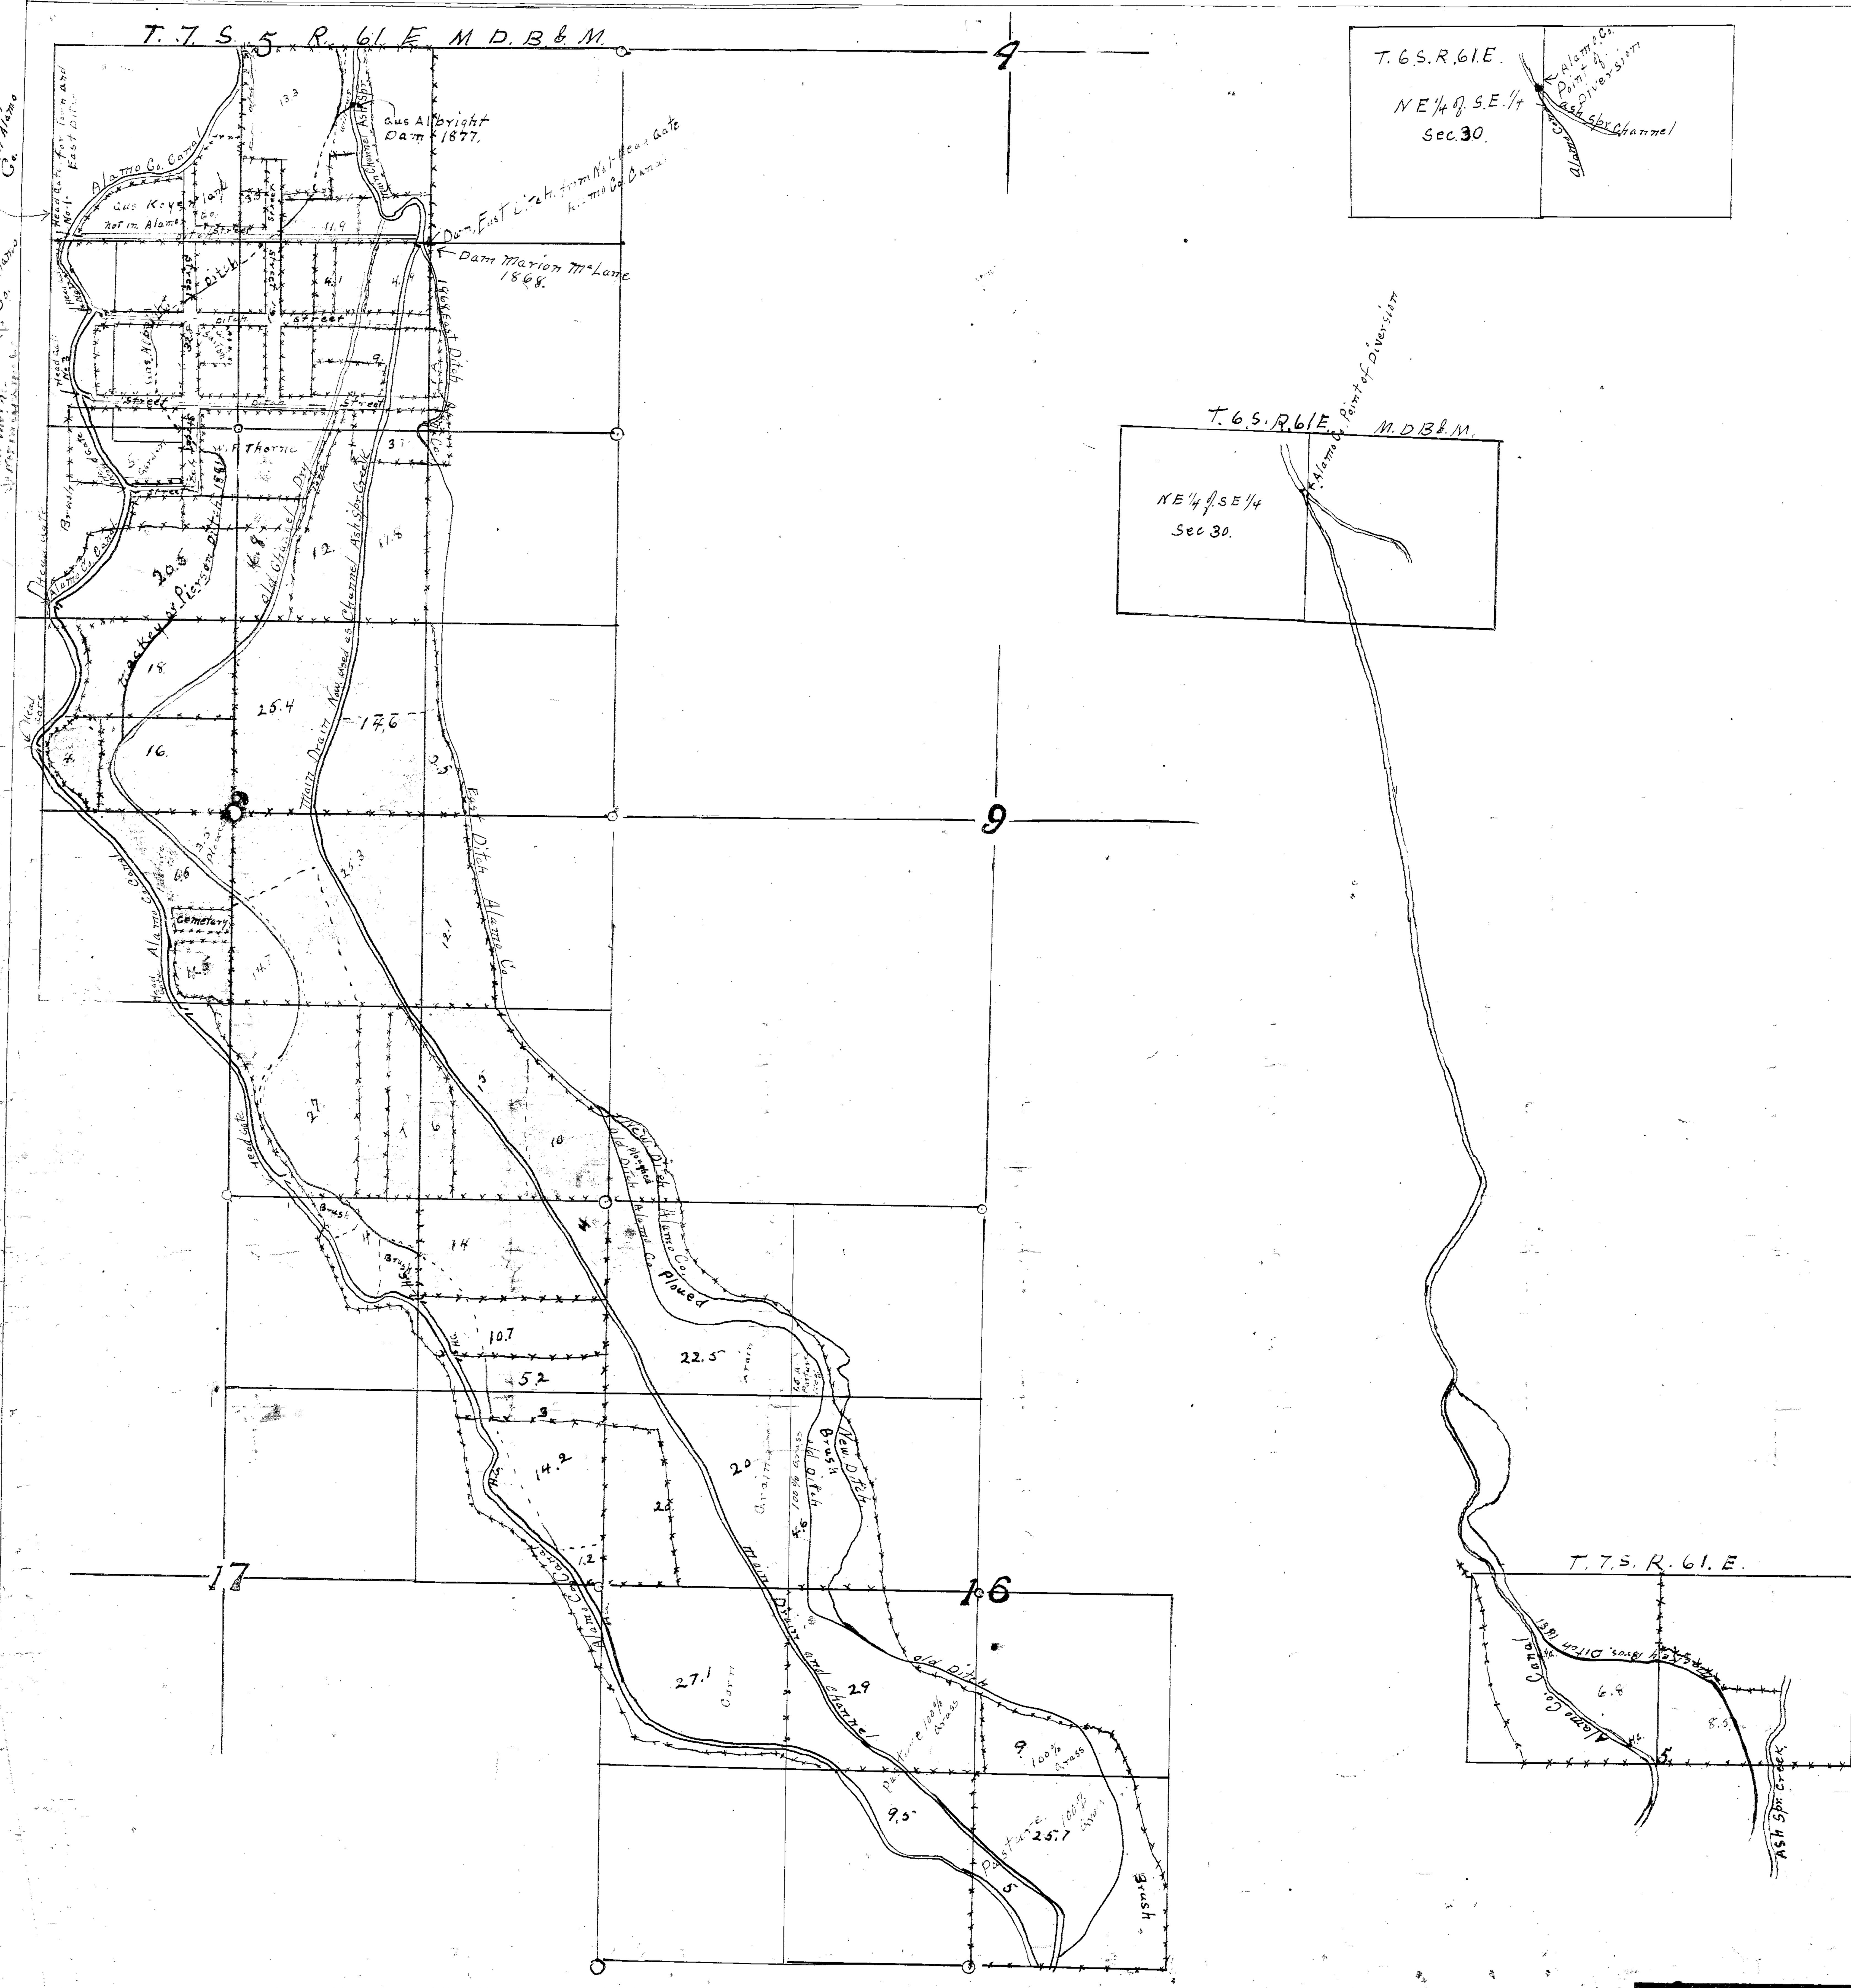

Section	Sub-Division	Township	Range	Cultivated acreage	Description of Culture	Date of first Culture
5	SE ¼ NW ¼	7. S	61 E	6.8	Alfalfa	
5	SW - NE	7. S.	"	8.5	"	
5	NW - SE	7. S	"	13.3	"	
5	NW - SE	7. S	"	3.3	Garden	
5	NW - SE	"	"	11.9	Meadow	
5	SE - SW.	"	"	32.8	Garden	
5	SW - SE	"	"	16.1	Garden	
5	SW - SE	"	"	9.	Cultivated	
5	SW - SE	"	"	9	"	
8	NW - NE	"	"	6.8	Pasture	
8	NE - NW	"	"	20.5	Alfalfa	
8	NW - NE	"	"	12.	Alfalfa	
8	NW - NE	"	"	11.8	Alfalfa	
8	NW - NE	"	"	3.7	Garden	
8	SW - NE	"	"	25.4	Hay	
8	SW - NE	"	"	14.6	Grain	
8	SE - NW.	"	"	34.	Pasture	
8	SE - NE	"	"	2.5	Grain	
8	SE - NW	"	"	4.	"	
8	NE - SW	"	"	6.5	Pasture	
8	NE - SW	"	"	3.5	Cultivated	
8	NE - SW	"	"	4.5	Grain	
8	NW - SE	"	"	14.7	Hay	
8	NW - SE	"	"	25.3	Grain	
8	NE - SE	"	"	12.1	"	
8	SW - SE	"	"	27.	Hay	
8	SW - SE	"	"	7.	Grain	
8	SE - SE	"	"	31.	"	
17	NW - NE	"	"	4.	Hay	
17	NE - NE	"	"	29.9	"	
17	NE - NE	"	"	4.	Grain	
17	SE - NE	"	"	17.2	Hay	
16	NW - NW	"	"	22.5	Grain	
16	SW - NW.	"	"	20.	Wild Hay	
16	SW - NW	"	"	20	Corn	
16	SE - NW	"	"	4.6	Pasture	
16	NW - SW	"	"	27.1	Corn	
16	NE - SW.	"	"	29.	Pasture	
16	SW - SE	"	"	30.7	Pasture	
16	SE - SW	"	"	9.5	Pasture	
16	NW - SE	"	"	9.	"	
16	NE - NW	"	"	1.5	Pasture	
5	SE - SE	"	"	1.	Alfalfa	
8	NE - NW	"	"	5	Garden	

8/25/22

STATE OF NEVADA }
COUNTY OF LINCOLN } S.S.

I, W. F. Thorne, being first duly sworn, depose and say that the above map is a true and accurate plat of the lands irrigated by Ash Spring, as taken from the field notes of a survey made by me, completed on the 13th day of Feb, 1922.

that the map and survey were made at the instance of Alamo Irrigation Co., owner of said lands, and that it truly represents the irrigated lands of said Company.

Wm. F. Thorne Surveyor.

Subscribed and sworn to before me this 21st day of June 1922. Sarah [illegible]

Notary Public in and for Lincoln County, Nevada

CULTURAL MAP

showing

LAND OWNED AND IRRIGATED

by

ALAMO IRRIGATION CO.

ALAMO, LINCOLN COUNTY, NEVADA.

[redacted]

01802