Section	Subdivision	Township	Range	Acres	Crop
31	NW4-SW4	16 N	64E	13.60	Meadow
"	SW4 SW4	" "	"	37.31	"
6	NW4 NW4	9 "	"	31.39	"
"	SW4-NW4	"	"	4.11	Pasture
"	SE4 NW4	"	"	13.16	Pasture
"	NW4 SE4	"	"	2.84 3.06 5.00	Grain Garden Alfalfa
"	SW4-SE4	"	"	.68	Alfalfa
"	SW4 SE4	"	"	13.46	Grain
"	NE SW	"	"	.43	Garden
"	NE4 NW4	"	"	17.70	Pasture

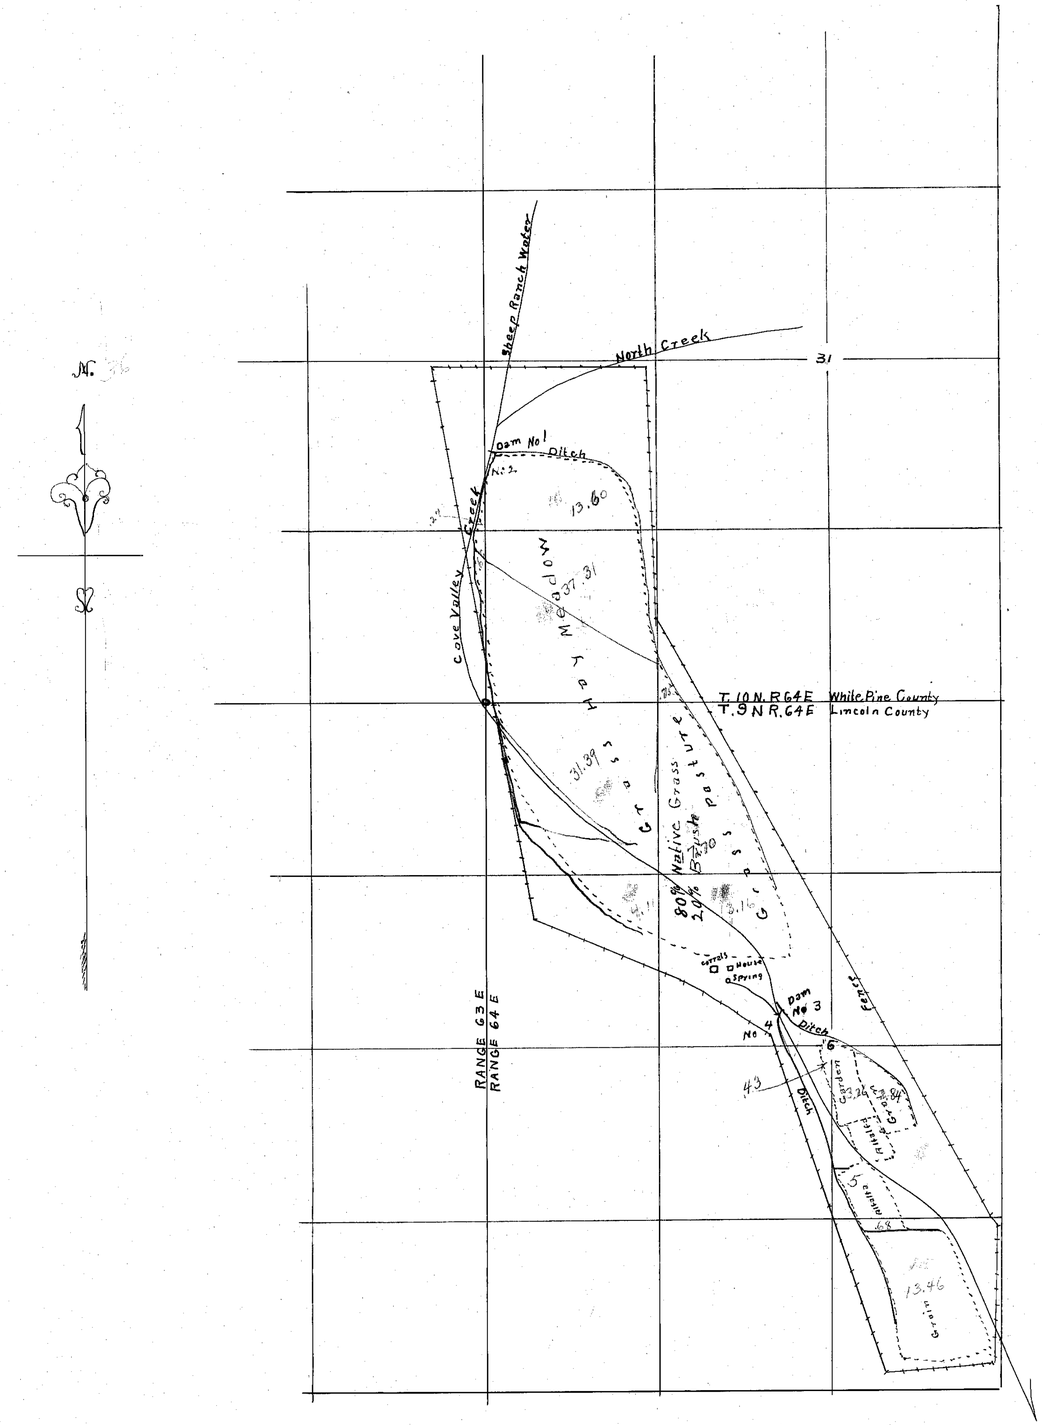

March 1, 1923

CULTURE MAP
OF
CAVE VALLEY RANCH
Under Cultivation by
James C. Riordan
Scale 1" = 600'

State of Nevada
County of Lincoln } SS.

I, Frank Walker, being first duly sworn, depose and say that the above map is a true and accurate plot of the lands irrigated by James C. Riordan, as taken from the field notes of a survey made by me completed on the 9th day of July 1921

That the map and survey were made at the instance of Jas. C. Riordan owner of said lands, and that is truly represents the irrigated lands of Said James C. Riordan

Frank Walker Surveyor

Subscribed and sworn to before me this 12 day of July 1921

Notary Public in and for Lincoln County Nevada

01887