Section	Subdivision	TN	RE	Cultivated Acreage	Description of Culture	Date of First Culture
36	NW¼	34	60	83.0	Alfalfa and Timothy	
				28.9	Meadow	
				46.5	Grain	
36	NE¼	34	60	34.3	Alfalfa and Timothy	
				54.4	Meadow	
				1.1	Grain	
				12.1	Pasture (Grass)	
				5.1	Pasture (Grass and Sage)	
				0.4	Garden	
31	NW¼ of NW¼	34	61	1.2	Orchard	
				267.0		

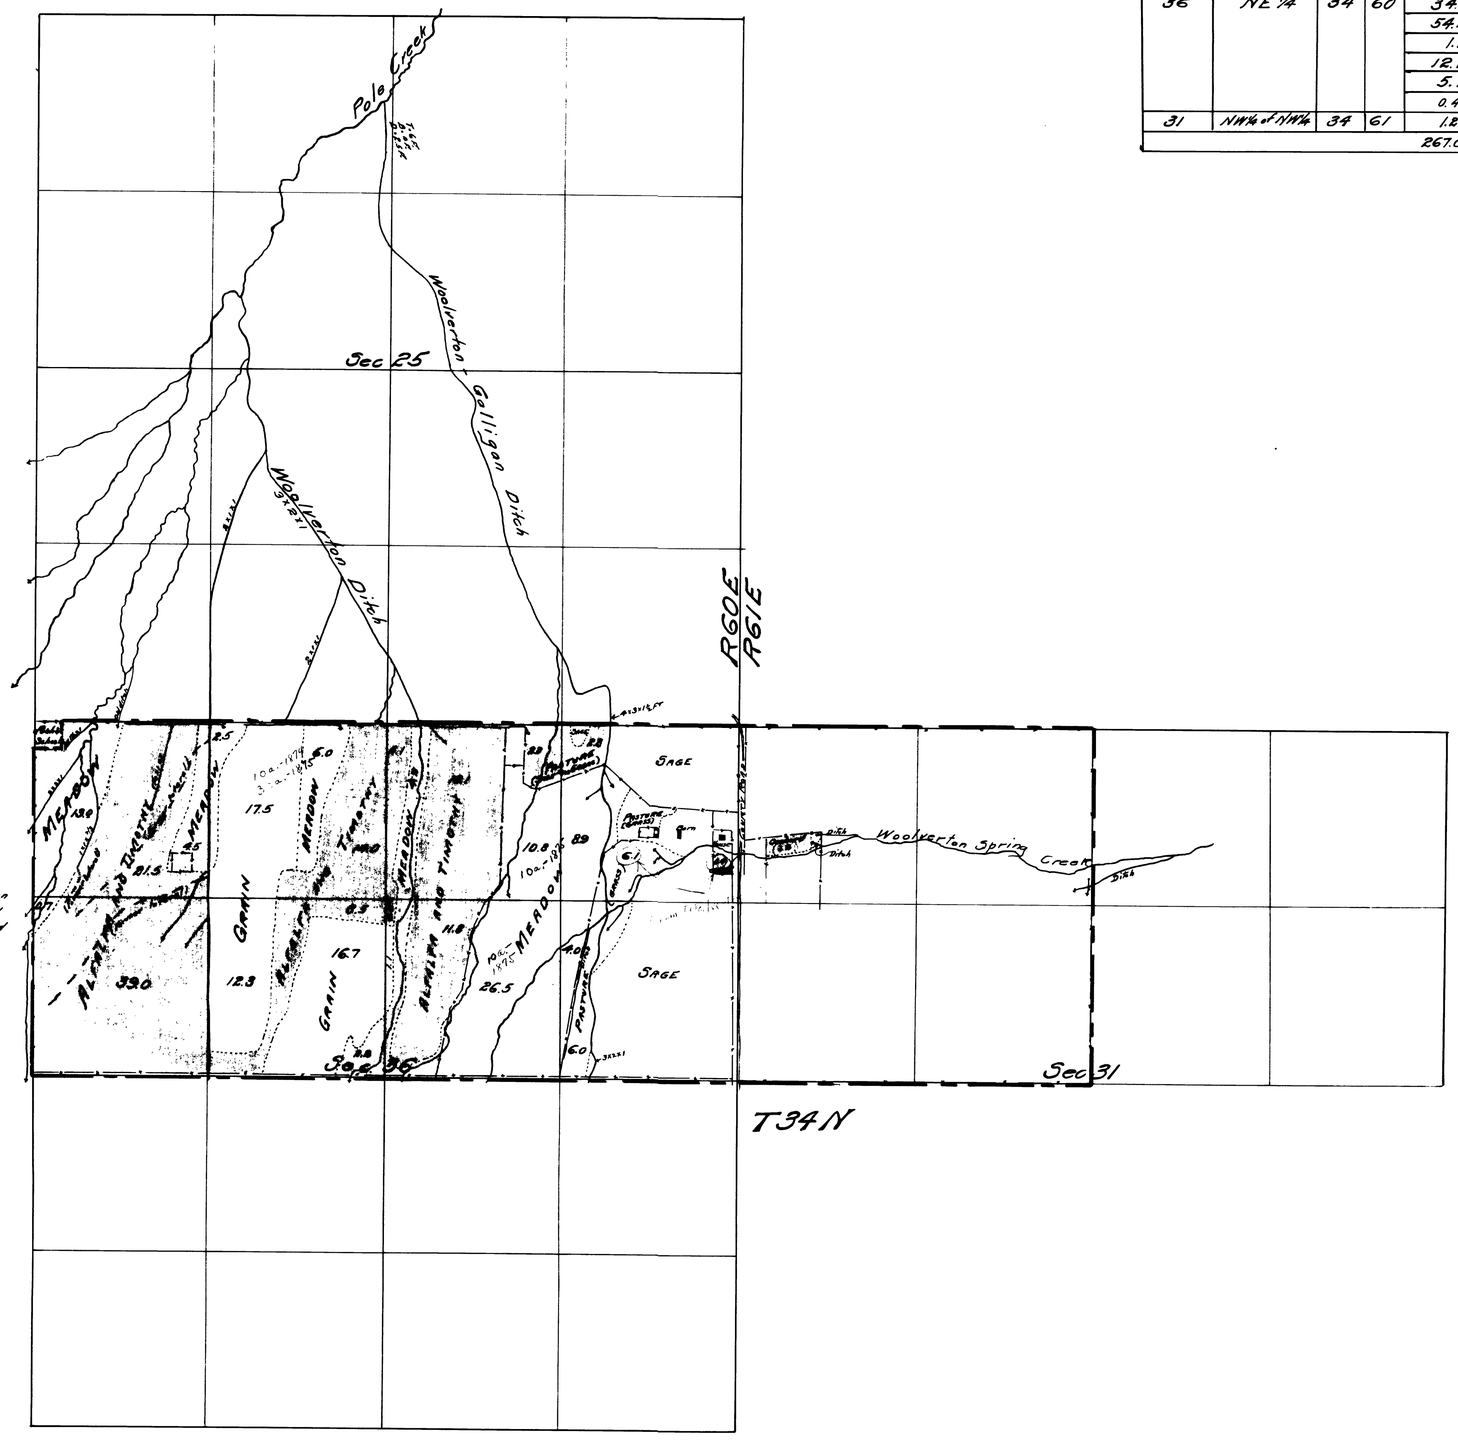

Note:- "Former laterals" shown hereon by broken black lines are placed from sketch furnished by owner and are not represented as surveyed lines.

March 30, 1923

Note:- The original map of this survey, of which this is a duplicate, was prepared by me and subscribed and sworn to before Milton B. Badt, a notary public, on the 6th day of June, 1921.

Chas. F. DeArmond.

Chas. F. DeArmond
E. F. Wright
27th
of April 21.
E. F. Wright
E. F. Wright
Chas. F. DeArmond.
State Water right Surveyor
13th July 22
Milton B. Badt

CULTURAL MAP
OF LANDS OF
E. F. WRIGHT

WATER SOURCE:- POLE CREEK AND WOOLVERTON SPRING CREEK
WATER SYSTEM:- FRANKLIN RIVER
ELKO COUNTY NEVADA
Surveyed by C. F. DeArmond.
Scale - 1 Inch = 600 Feet

01809-01810