Section	Subdivision	T N	R E	Cultivated Acreage	Description of Culture	Date of First Culture
26	NE¼ of NE¼	34	60	1.6	Yard & Garden	
2	NE¼	33	60	144.3	Meadow	
				13.7	Rye Grass Pasture	
2	SE¼			80.1	Meadow	
				29.7	Rye Grass Pasture	
		TOTAL		269.4		

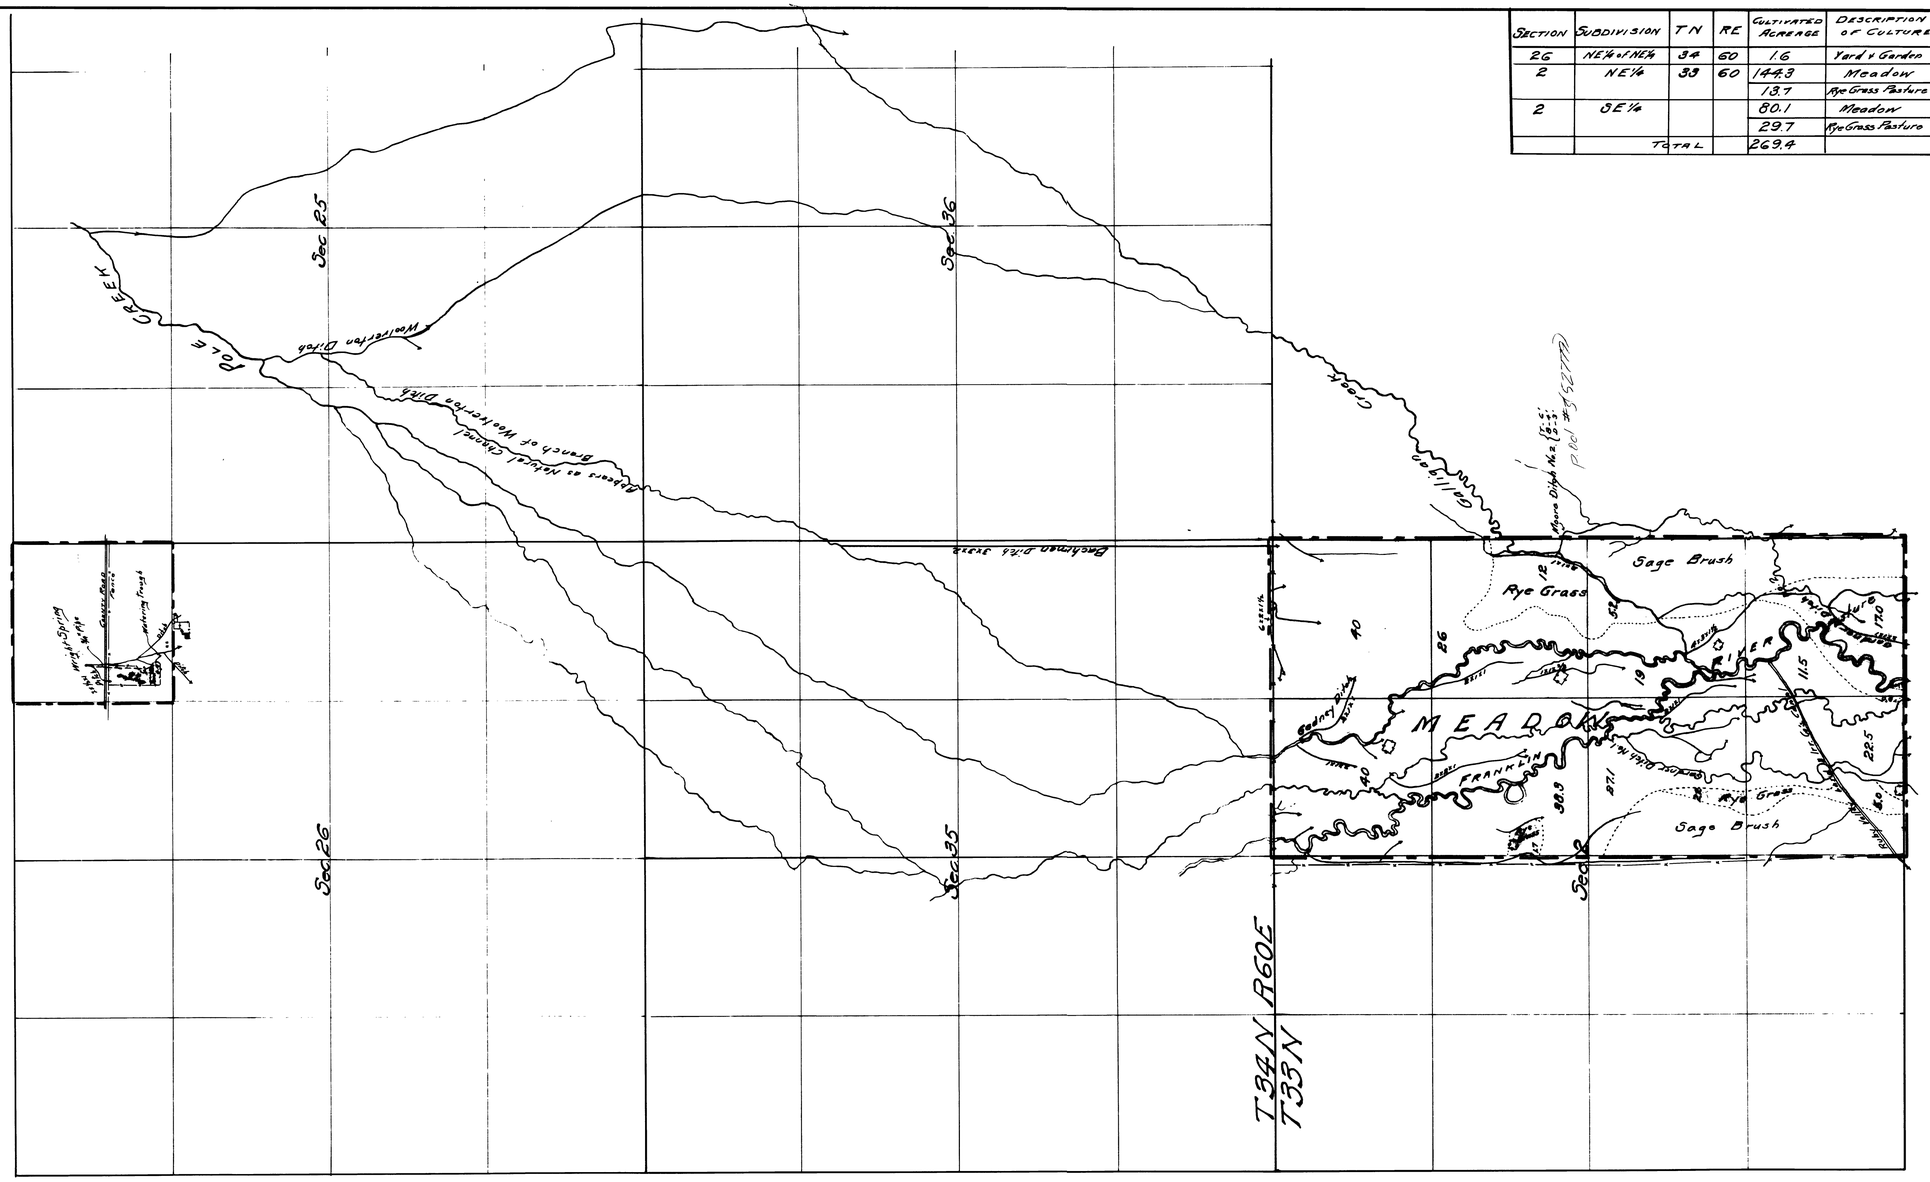

March 30, 1923.

NOTE:- The original map of this survey, of which this is a duplicate, was prepared by me and was subscribed and sworn to before Milton B. Badt, a notary public, on the 6th. day of June, 1921.

Chas. F. DeArmond

Chas. F. DeArmond

J. H. Wright

26th

April 21

J. H. Wright

J. H. Wright

Chas. F. DeArmond
State Water Right Surveyor.

13th July 22

CULTURAL MAP
OF LANDS OF
J. H. WRIGHT

WATER SOURCE:- Wright Spring, Pole Creek and Franklin River
WATER SYSTEM:- FRANKLIN RIVER
ELKO COUNTY NEVADA
Surveyed by C. F. DeArmond
Scale 1 Inch = 600 Feet

[redacted] 01811-01812