| Section | Subdivision | T N | R E | Cultivated Acreage | Description of Culture | Date of First Culture |
|---|---|---|---|---|---|---|
| 26 | NE¼ of NE¼ | 34 | 60 | 1.6 | Yard & Garden | |
| 2 | NE¼ | 33 | 60 | 144.3 | Meadow | |
| | | | | 13.7 | Rye Grass Pasture | |
| 2 | SE¼ | | | 80.1 | Meadow | |
| | | | | 29.7 | Rye Grass Pasture | |
| | | Total | | 269.4 | | |

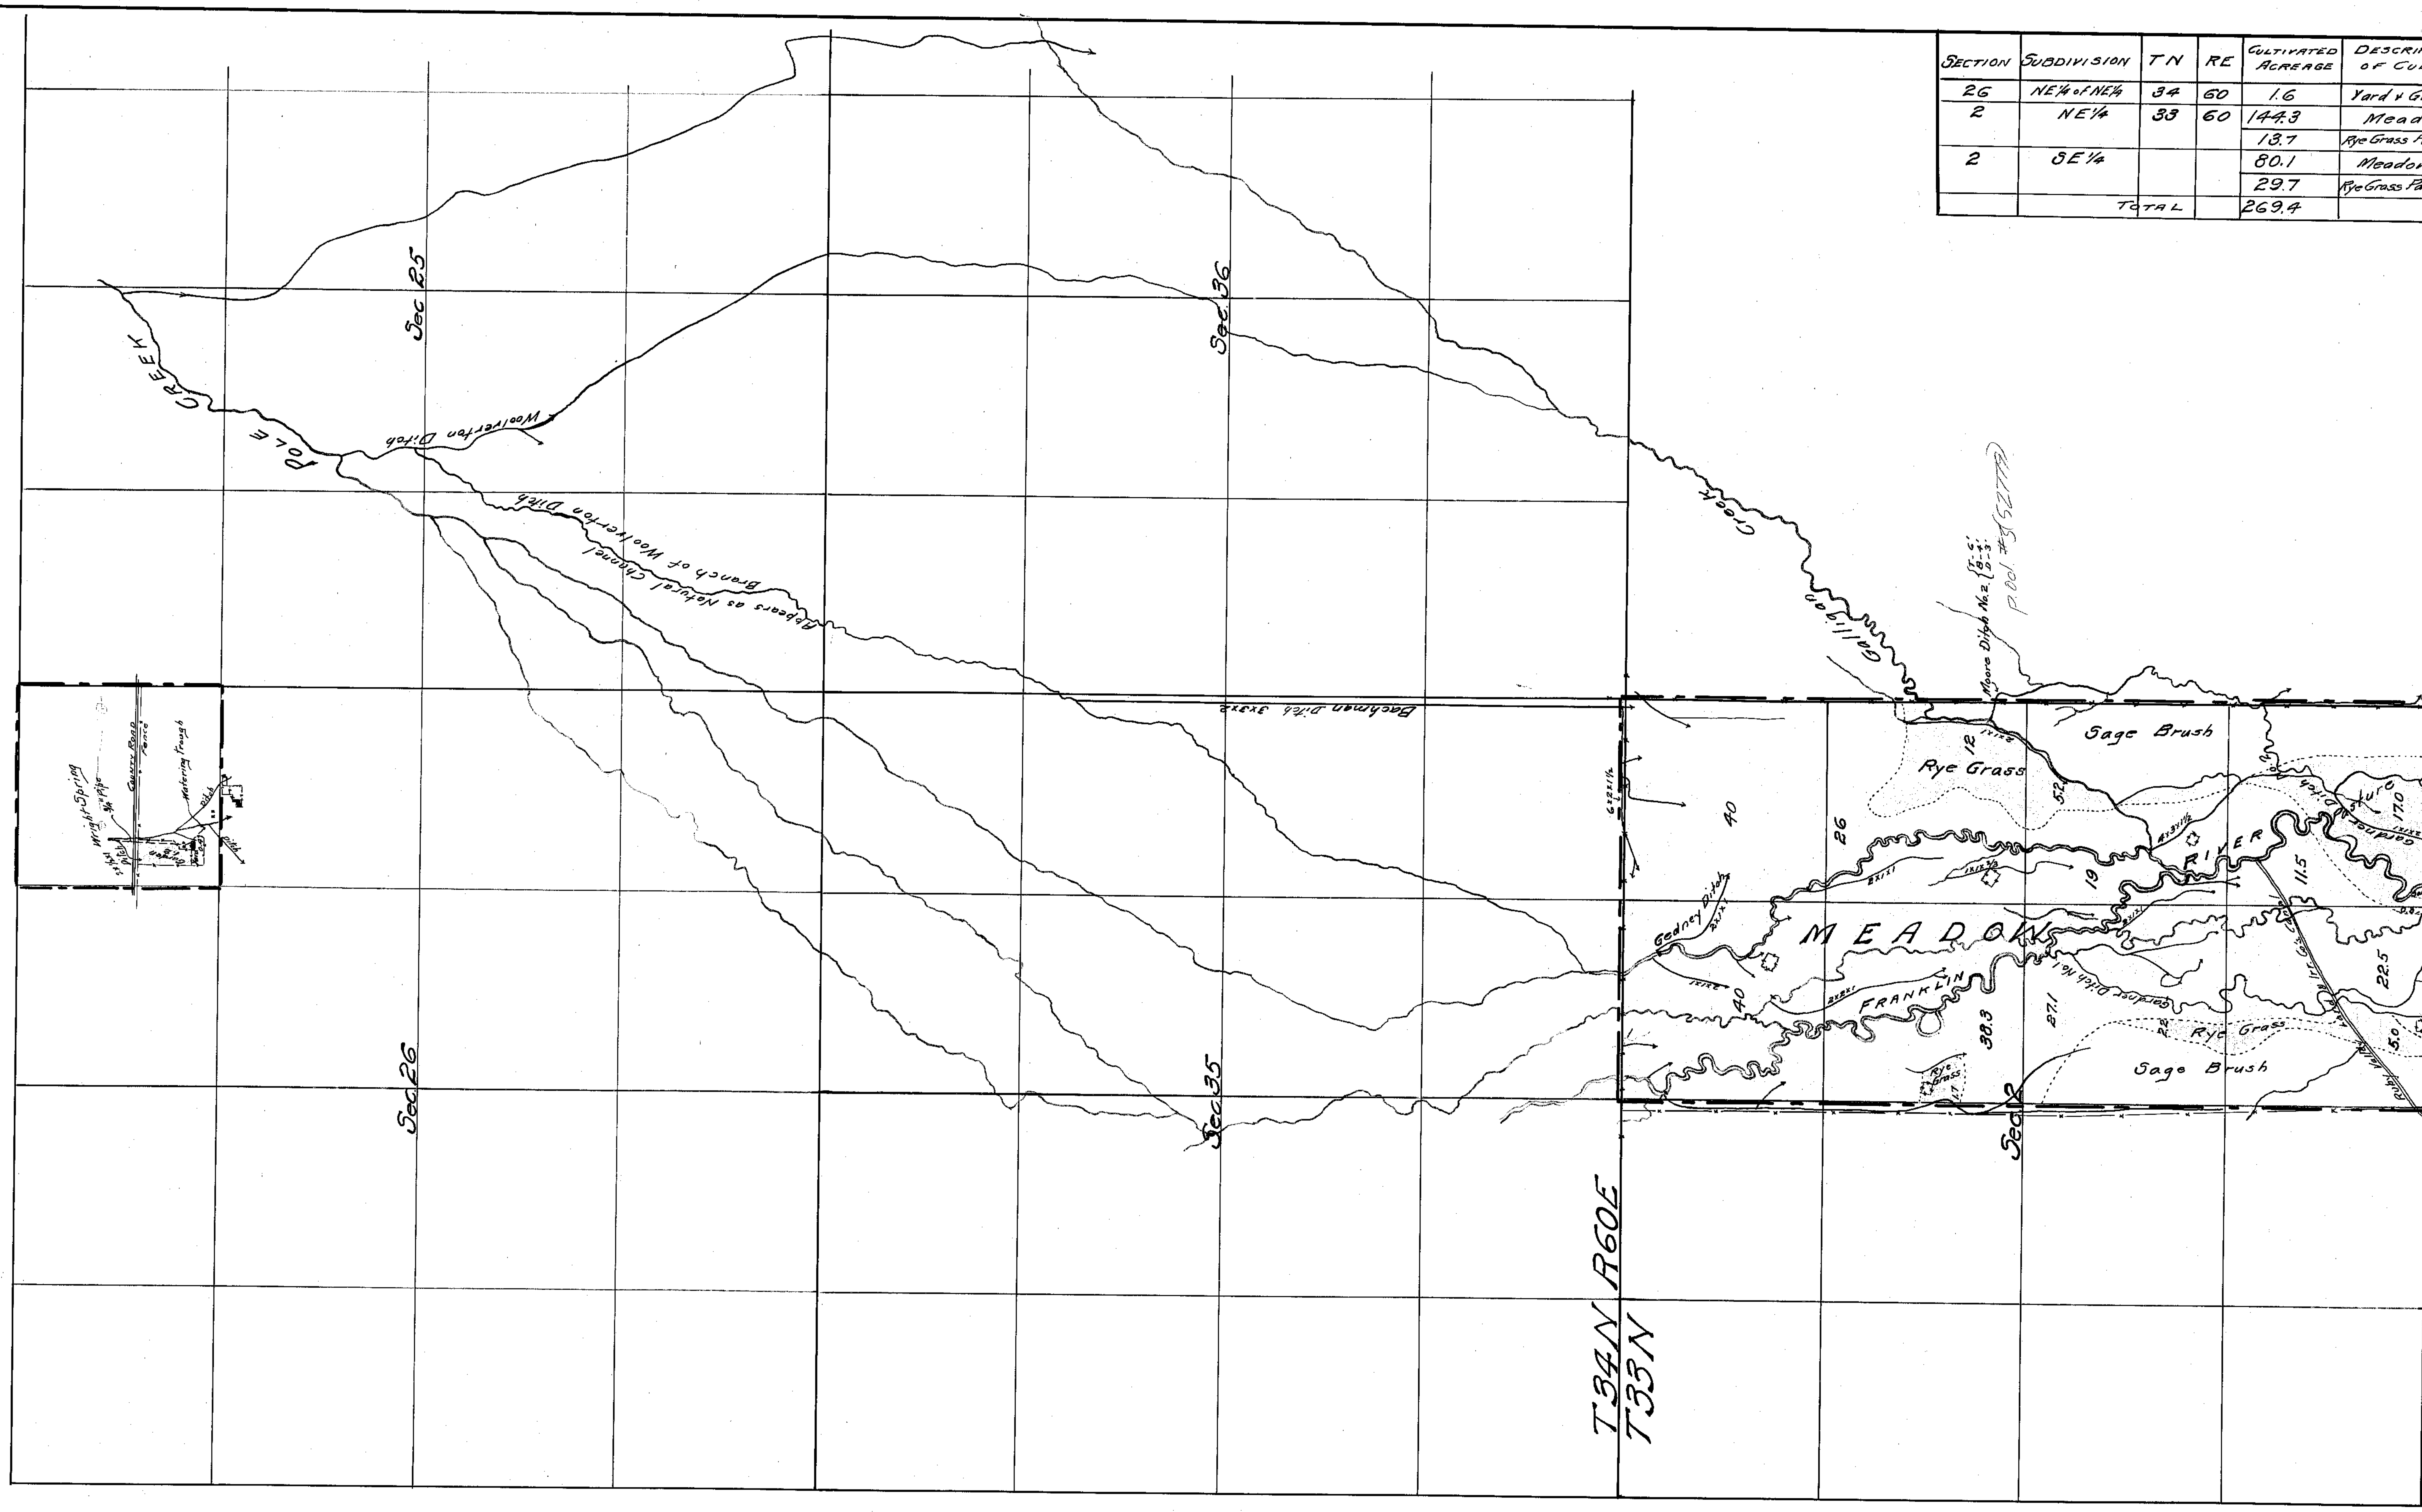


March 30, 1923.

3/7/23.

Note:- The original map of this survey, of which this is a duplicate, was prepared by me and was subscribed and sworn to before Milton B. Badt, a notary public, on the 6th. day of June, 1921.

Chas. F. DeArmond.

Chas. F. DeArmond being first duly sworn, deposes and says that the above map is a true and accurate plat of the lands irrigated by J. H. Wright taken from the field notes of a survey made by me completed on the 26th day of April 1921.

That the map and survey were made at the instance of J. H. Wright owner of said lands, and that it truly represents the irrigated lands of said J. H. Wright

Chas. F. DeArmond.
State Water Right Surveyor.

Subscribed and sworn to before me 13th day of July 1922
Milton B. Badt
Notary Public, in and for Elko County, Nevada

# CULTURAL MAP
OF LANDS OF
## J. H. WRIGHT

WATER SOURCE:- Wright Spring, Pole Creek and Franklin River
WATER SYSTEM:- FRANKLIN RIVER
ELKO COUNTY NEVADA
Surveyed by C. F. De Armond
Scale 1 Inch = 600 Feet.

(S)

52770 01811-01812