Section	Subdivision	T.N.	R.E.	Cultivated Acreage	Description of Culture	Date of First Culture
26	S½ of NE¼	34	60	16.5	Pasture (Grass)	
				30.9	Meadow	
				2.5	Plowed	
1	S½ of NW¼	33	60	2.6	Pasture	
				31.2	Meadow	
				8.4	Grain	
1	N½ SW¼ of SW¼	33	60	41.6	Pasture	
				10.3	Meadow	
				47.9	Grain	
				3.0	Alfalfa	
11	NE¼	33	60	75.9	Pasture	
				8.0	Grain	
11	SE¼	33	60	76.1	Pasture	
				4.0	Plowed	
12	W½ of NW¼	33	60	18.8	Grain.	
				6.9	Pasture	
				45.9	Alfalfa	
				1.2	Plowed	
12	SW¼ of SW¼	33	60	10.5	Pasture	
				442.2		

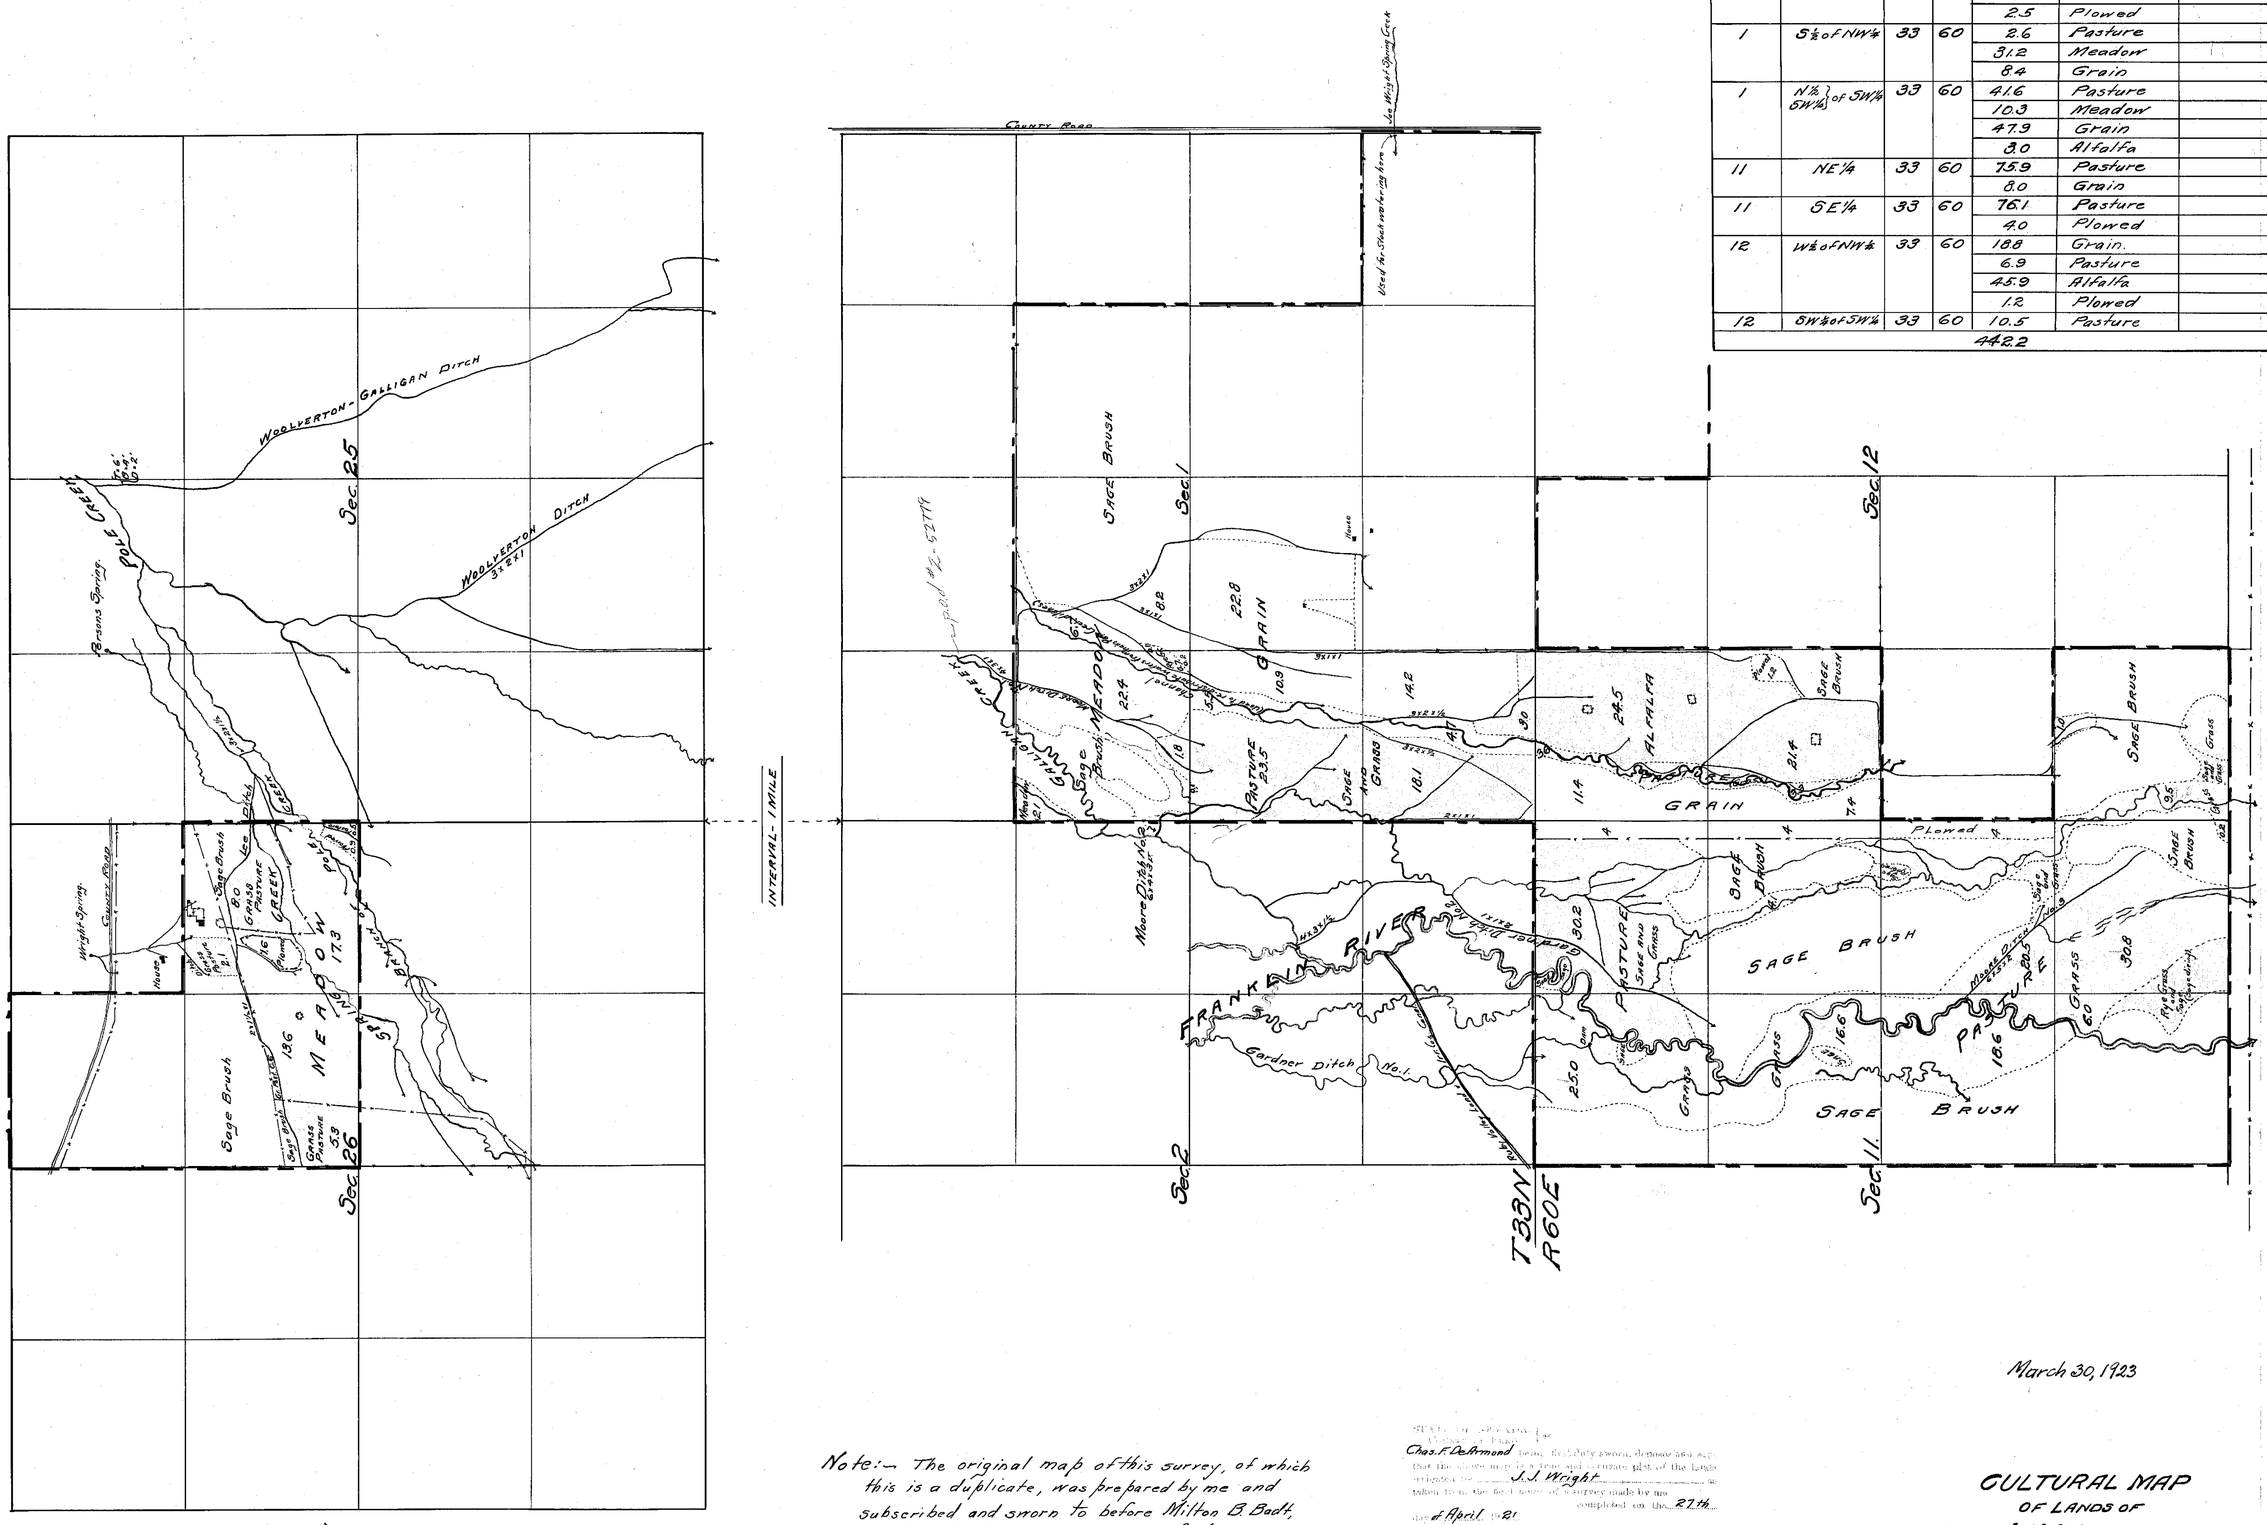

March 30, 1923

Note:- The original map of this survey, of which this is a duplicate, was prepared by me and subscribed and sworn to before Milton B. Badt, a notary public, on the 6th day of June, 1921.
Chas. F. De Armond.

Chas. F. De Armond being first duly sworn, deposes and says that the above map is a true and accurate plat of the lands irrigated by J. J. Wright as taken from the field notes of a survey made by me completed on the 27th day of April 1921.
That the map and survey were made at the instance of J. J. Wright owner of said lands, and that it truly represents the irrigated lands of said J. J. Wright.
Chas. F. De Armond
State Water-right Surveyor.
Subscribed and sworn to before me
13th July 22
Notary Public, in and for Elko County, Nevada.

CULTURAL MAP
OF LANDS OF
J. J. WRIGHT

WATER SOURCE:- POLE CREEK AND FRANKLIN RIVER
WATER SYSTEM:- FRANKLIN RIVER
ELKO COUNTY NEVADA.
Surveyed by C. F. De Armond
Scale 1 Inch = 600 Feet.

S

52779 01814 - 01815