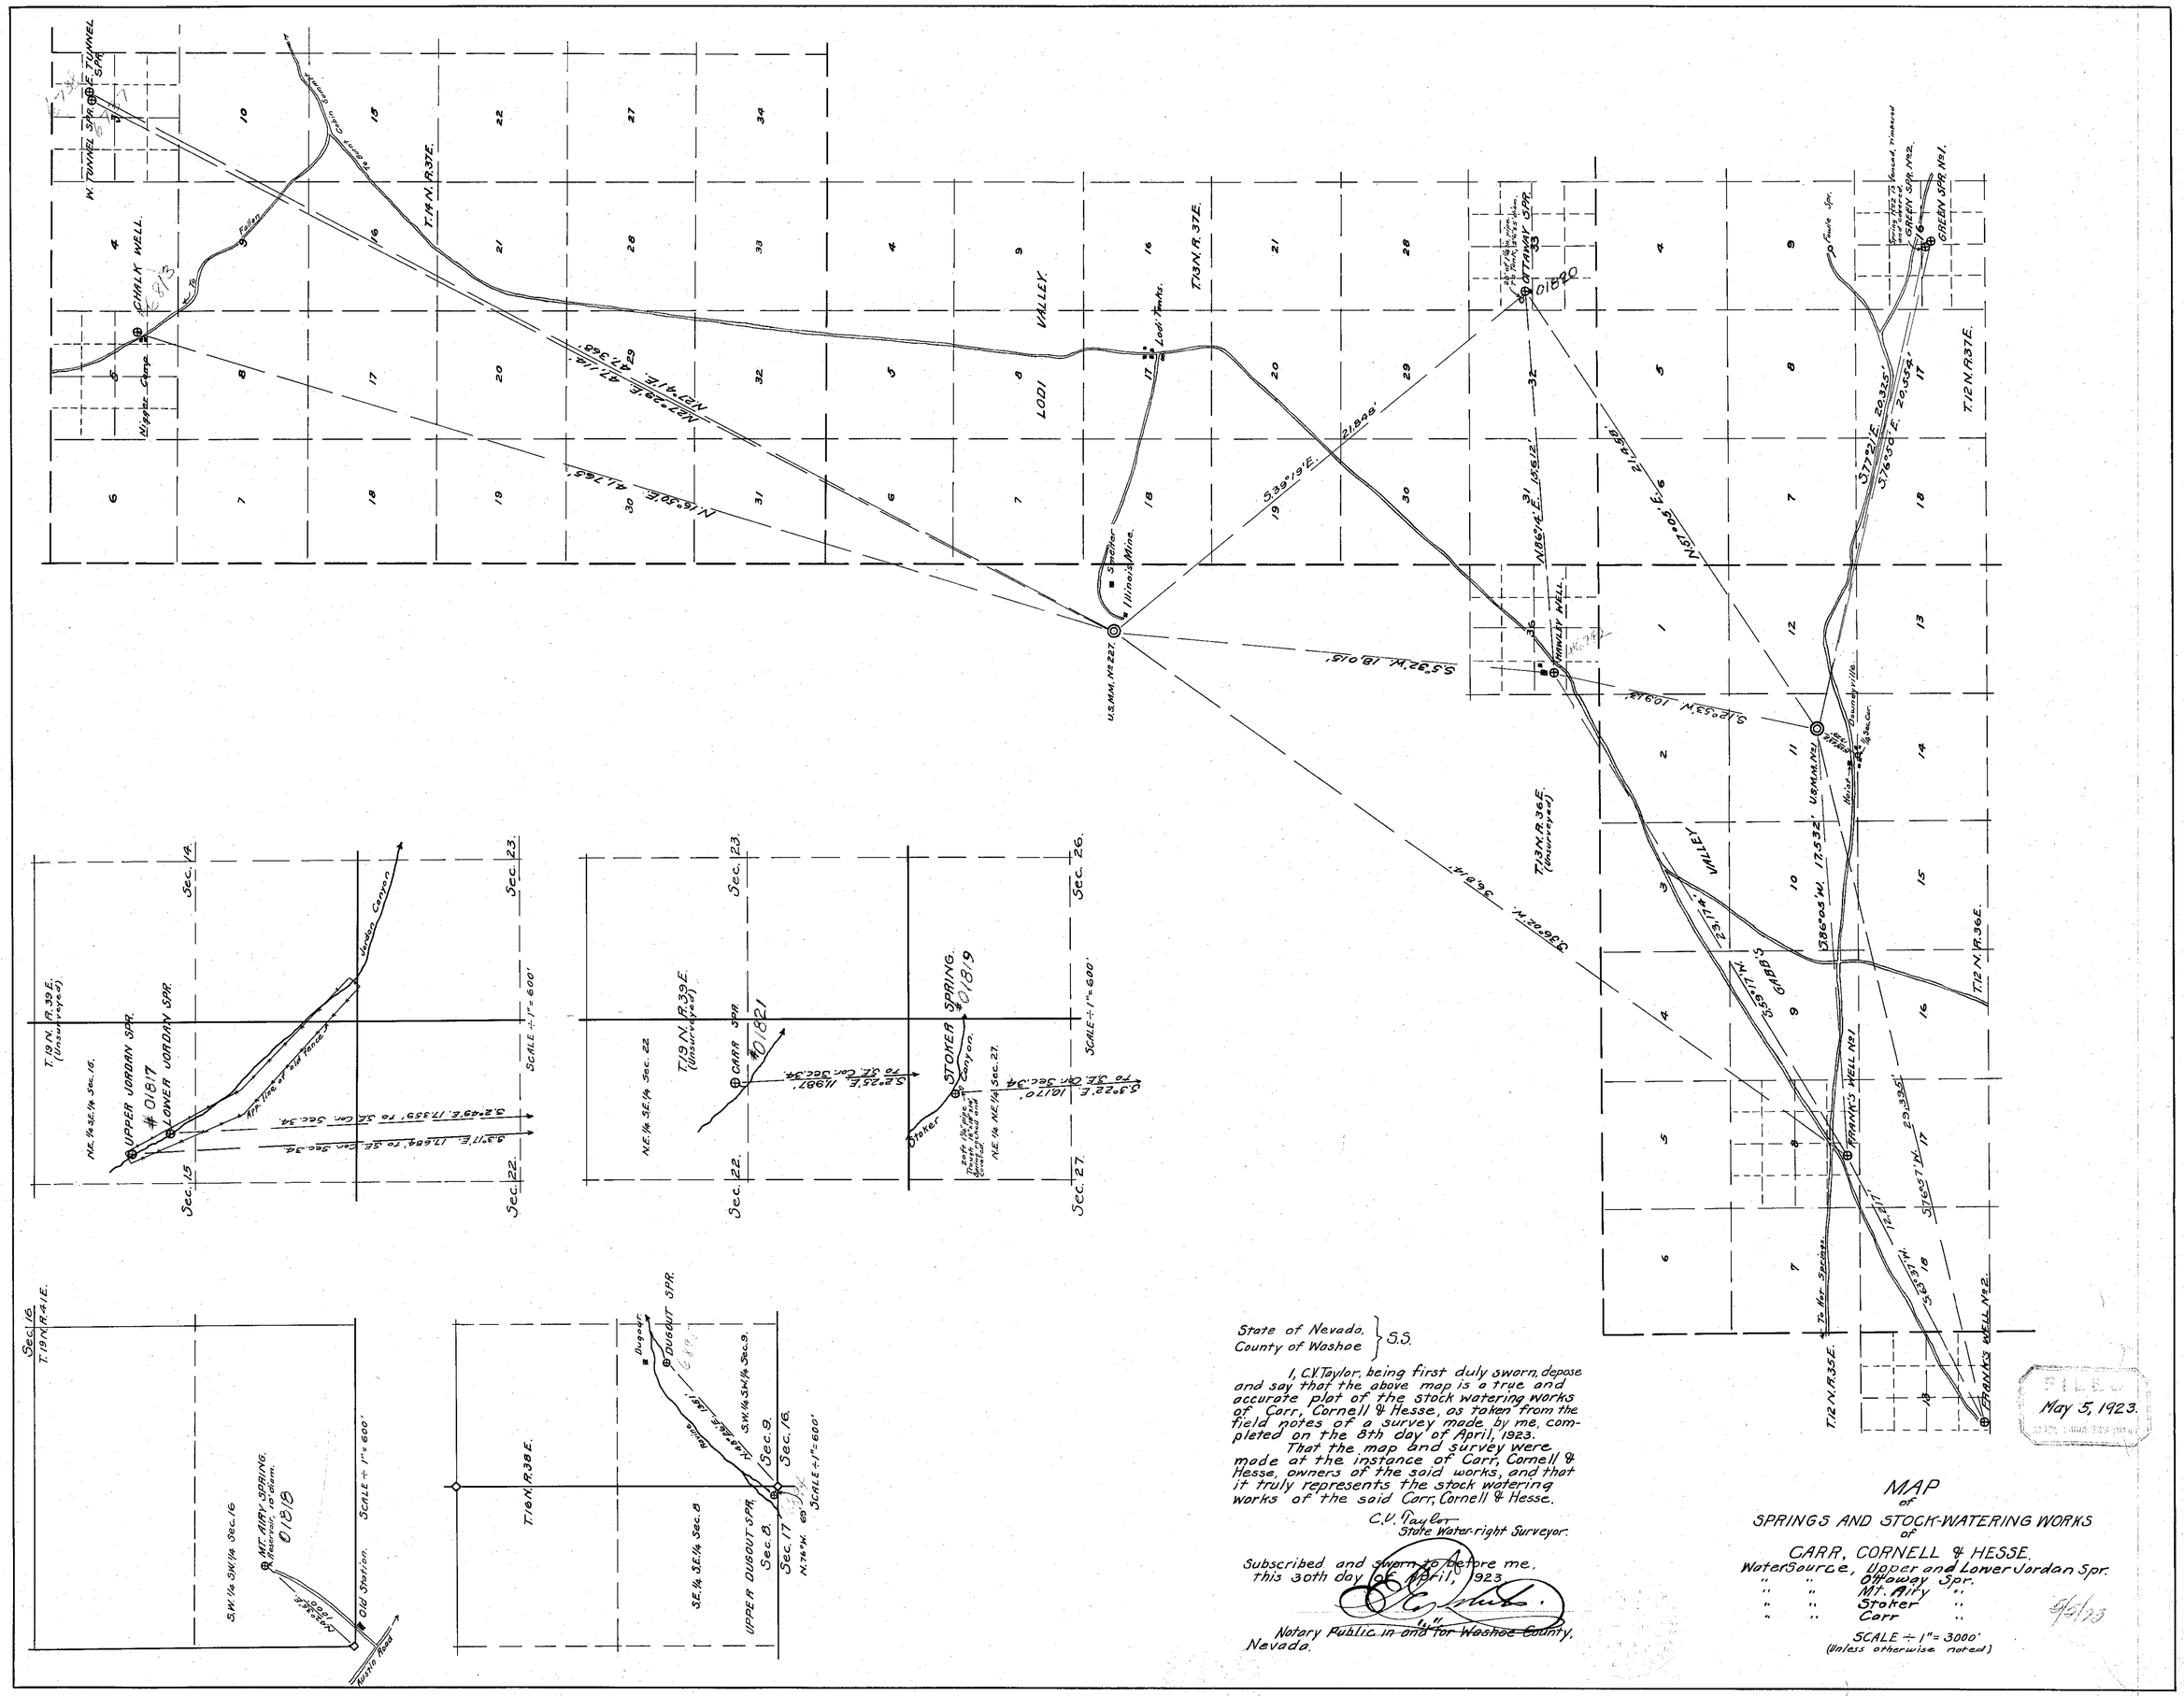

State of Nevada. }
County of Washoe } S.S.

I, C.V. Taylor, being first duly sworn, depose and say that the above map is a true and accurate plot of the stock watering works of Carr, Cornell & Hesse, as taken from the field notes of a survey made by me, completed on the 8th day of April, 1923.

That the map and survey were made at the instance of Carr, Cornell & Hesse, owners of the said works, and that it truly represents the stock watering works of the said Carr, Cornell & Hesse.

C.V. Taylor
State Water-right Surveyor.

Subscribed and sworn to before me, this 30th day of April, 1923.

Notary Public in and for Washoe County, Nevada.

FILED
May 5, 1923.

MAP
of
SPRINGS AND STOCK-WATERING WORKS
of
CARR, CORNELL & HESSE.

Water Source, Upper and Lower Jordan Spr.
" " Ottaway Spr.
" " Mt. Airy "
" " Stoker "
" " Carr "

SCALE ÷ 1" = 3000'
(Unless otherwise noted)

01817 - 01818 - 01819 - 01820 - 01821