Section	Sub-division	Township	Range	Cultivated Acreage	Description of Culture	Date of First Culture

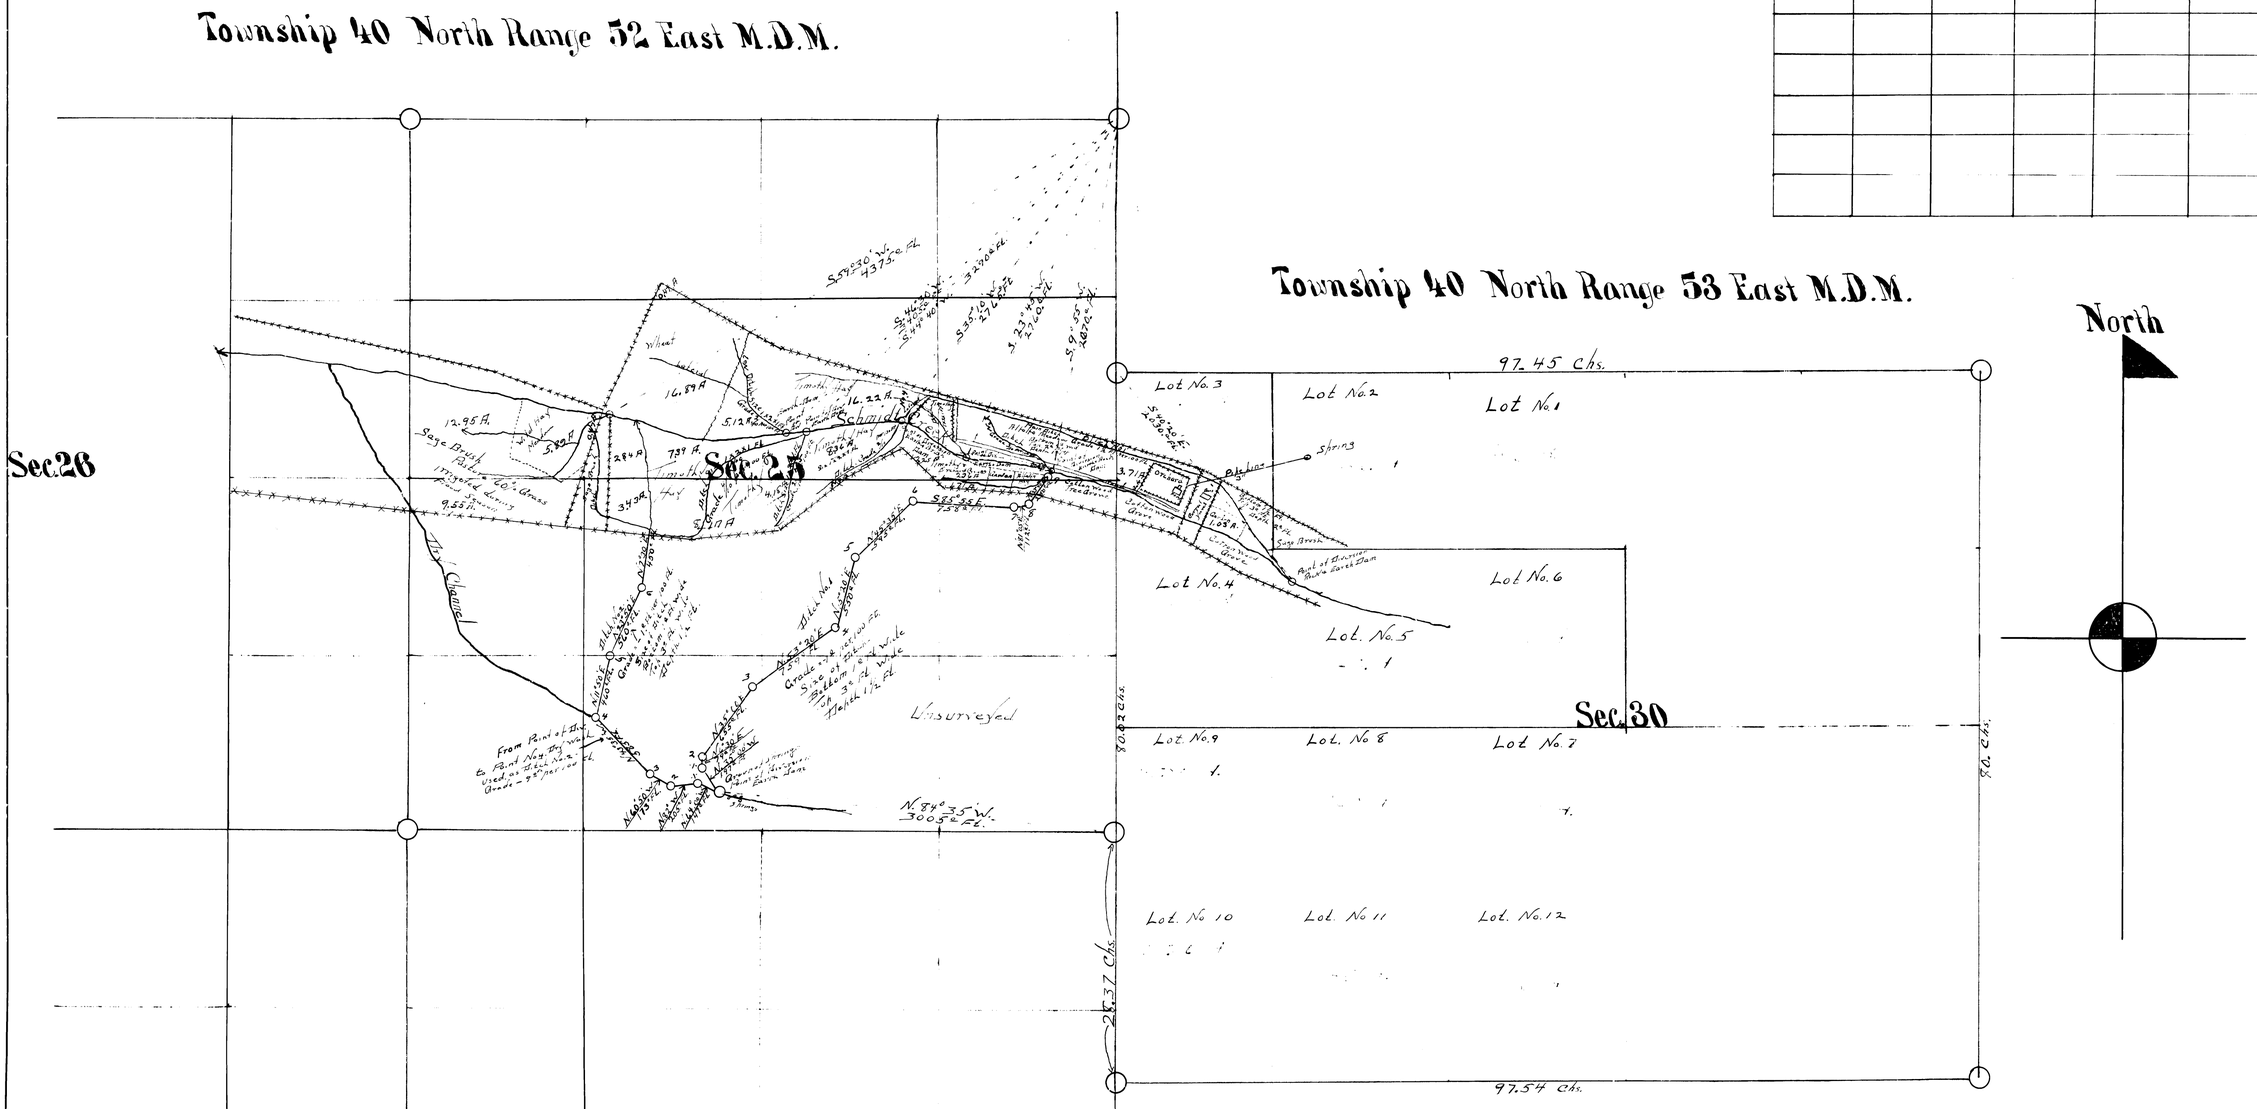

STATE OF NEVADA,
COUNTY OF ELKO, } ss.

I, John W. King, being first duly sworn, depose and say that the above map is a true and accurate plat of the lands irrigated by W. F., Roy F. & E.A. Roseberry, as taken from the field notes of a survey made by me, completed on the 29th day of September, 1923.

That the map and survey were made at the instance of W. F., Roy F. & E.A. Roseberry, owners of said lands, and that it truly represents the irrigated lands of said W. F., Roy F. & E.A. Roseberry.

John W. King
State Water Right Surveyor.

Subscribed and sworn to before me, this 25th day of October 1923.

Notary Public, in and for ELKO County Nevada.

CULTURAL MAP

SCHMIDT CREEK and SCHMIDT SPRINGS

SERIAL NOs.

W. F. ROSEBERRY & SON'S

TOWNSHIP 40 N. RANGES 52-53 EAST M.D.M.

Scale 600. Ft. - To - 1 - Inch.

01830 - 01832