Section	Subdivision	Twp	Range			
17	~~SW¼NW¼~~ SE¼	18	54 E			

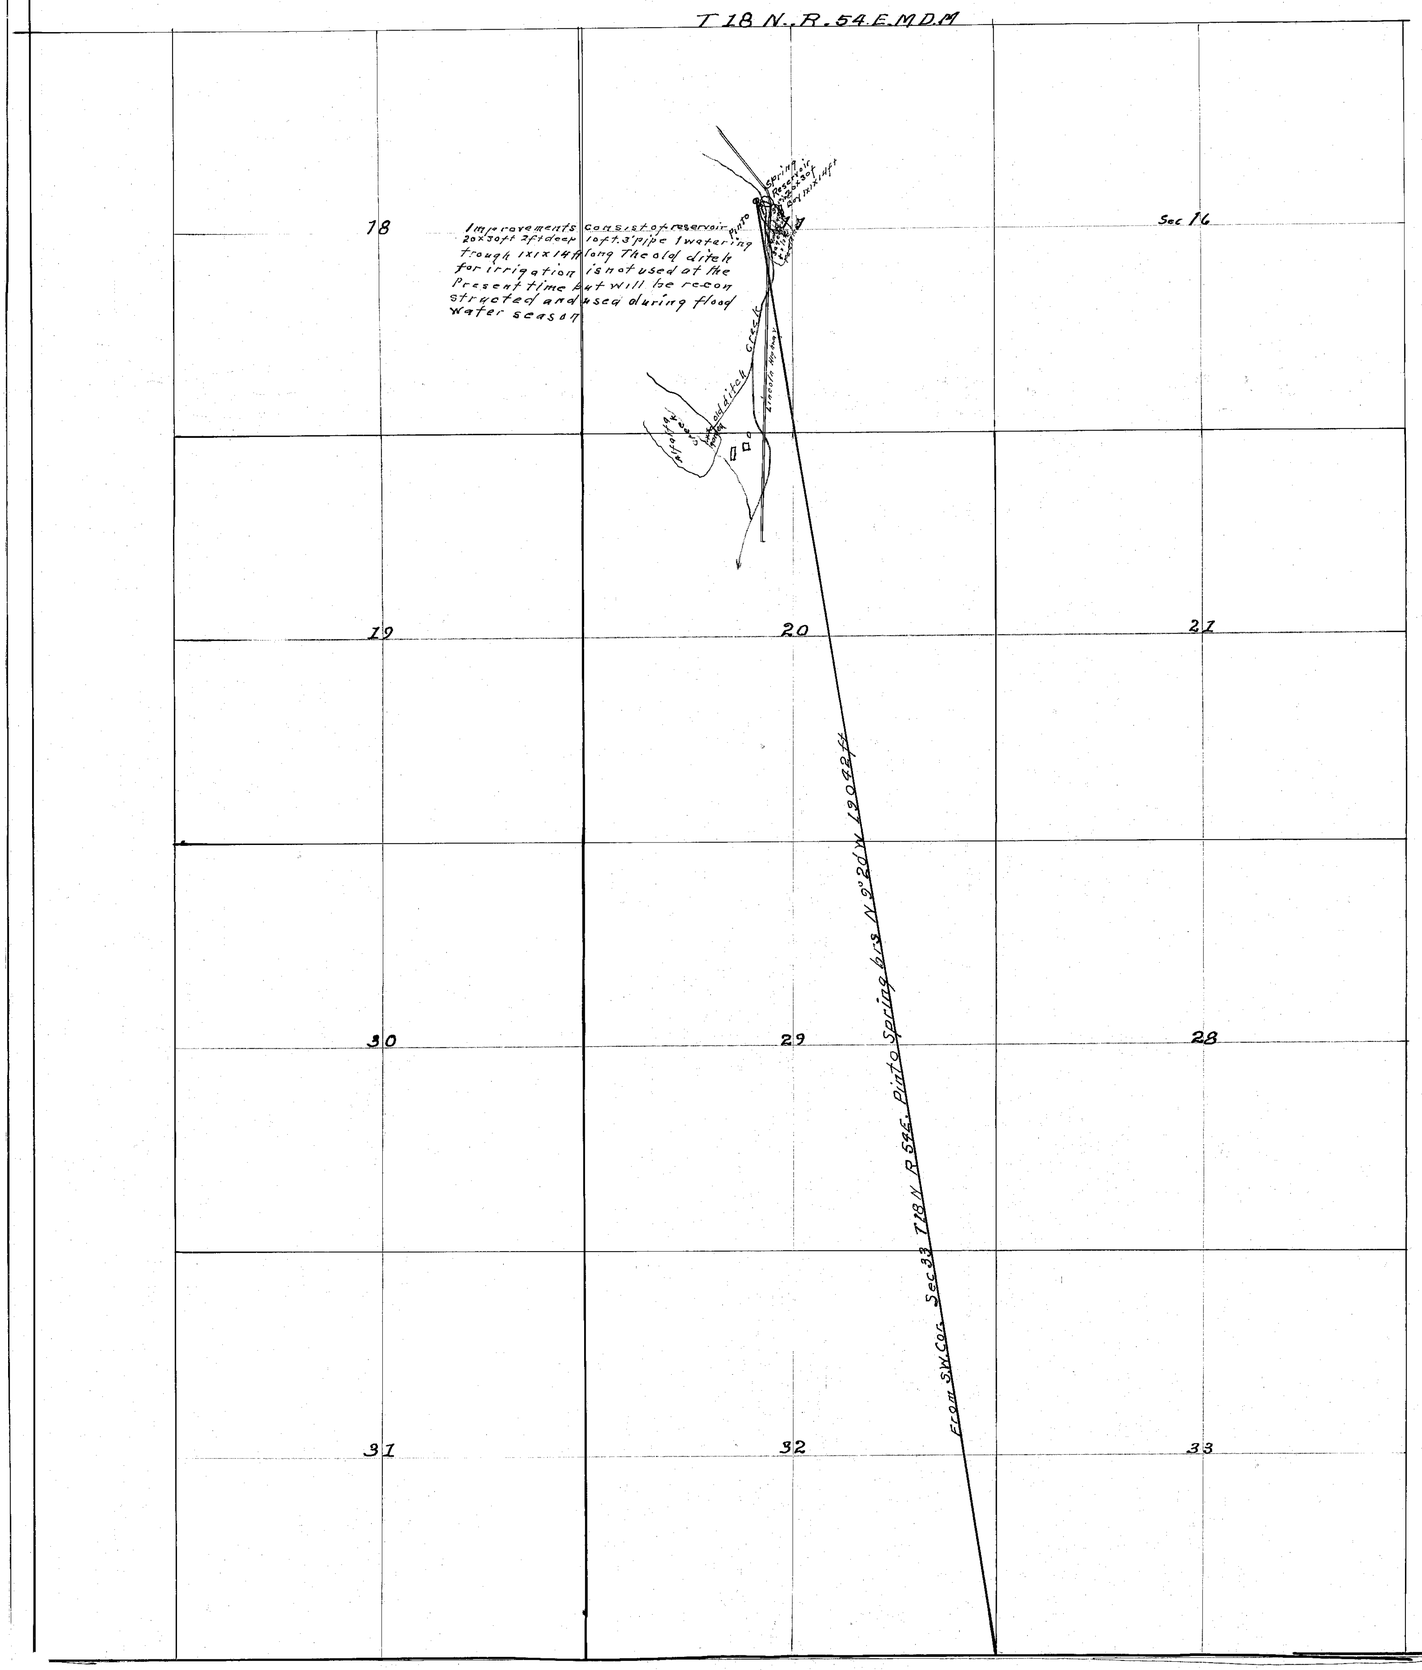

MAP
OF
APPROPRIATION OF PINTO SPRING
BY EMMA SCHAEFER
EUREKA COUNTY NEVADA

STATE OF NEVADA }
COUNTY OF EUREKA } SS

I, Clarence Johnson being first duly sworn depose and say that the above map is an accurate plat of the lands and spring claimed by Mrs Emma Schaefer, as taken from the field notes of a survey made by me completed on the 4th day of Seplember 1924

That the map and survey were made at the instance of Emma Schaefer owner of said spring and that it truly represents the location thereof

Clarence Johnson
State Water Right Surveyor

Subscribed and sworn to before me this 8th day of September 1924

Evelyn Eather.
Notary Public in and for
Eureka County Nevada

Scale 1 inch equal 1000 ft

FILED
SEP 8 1924
STATE ENGINEER'S OFFICE

01858