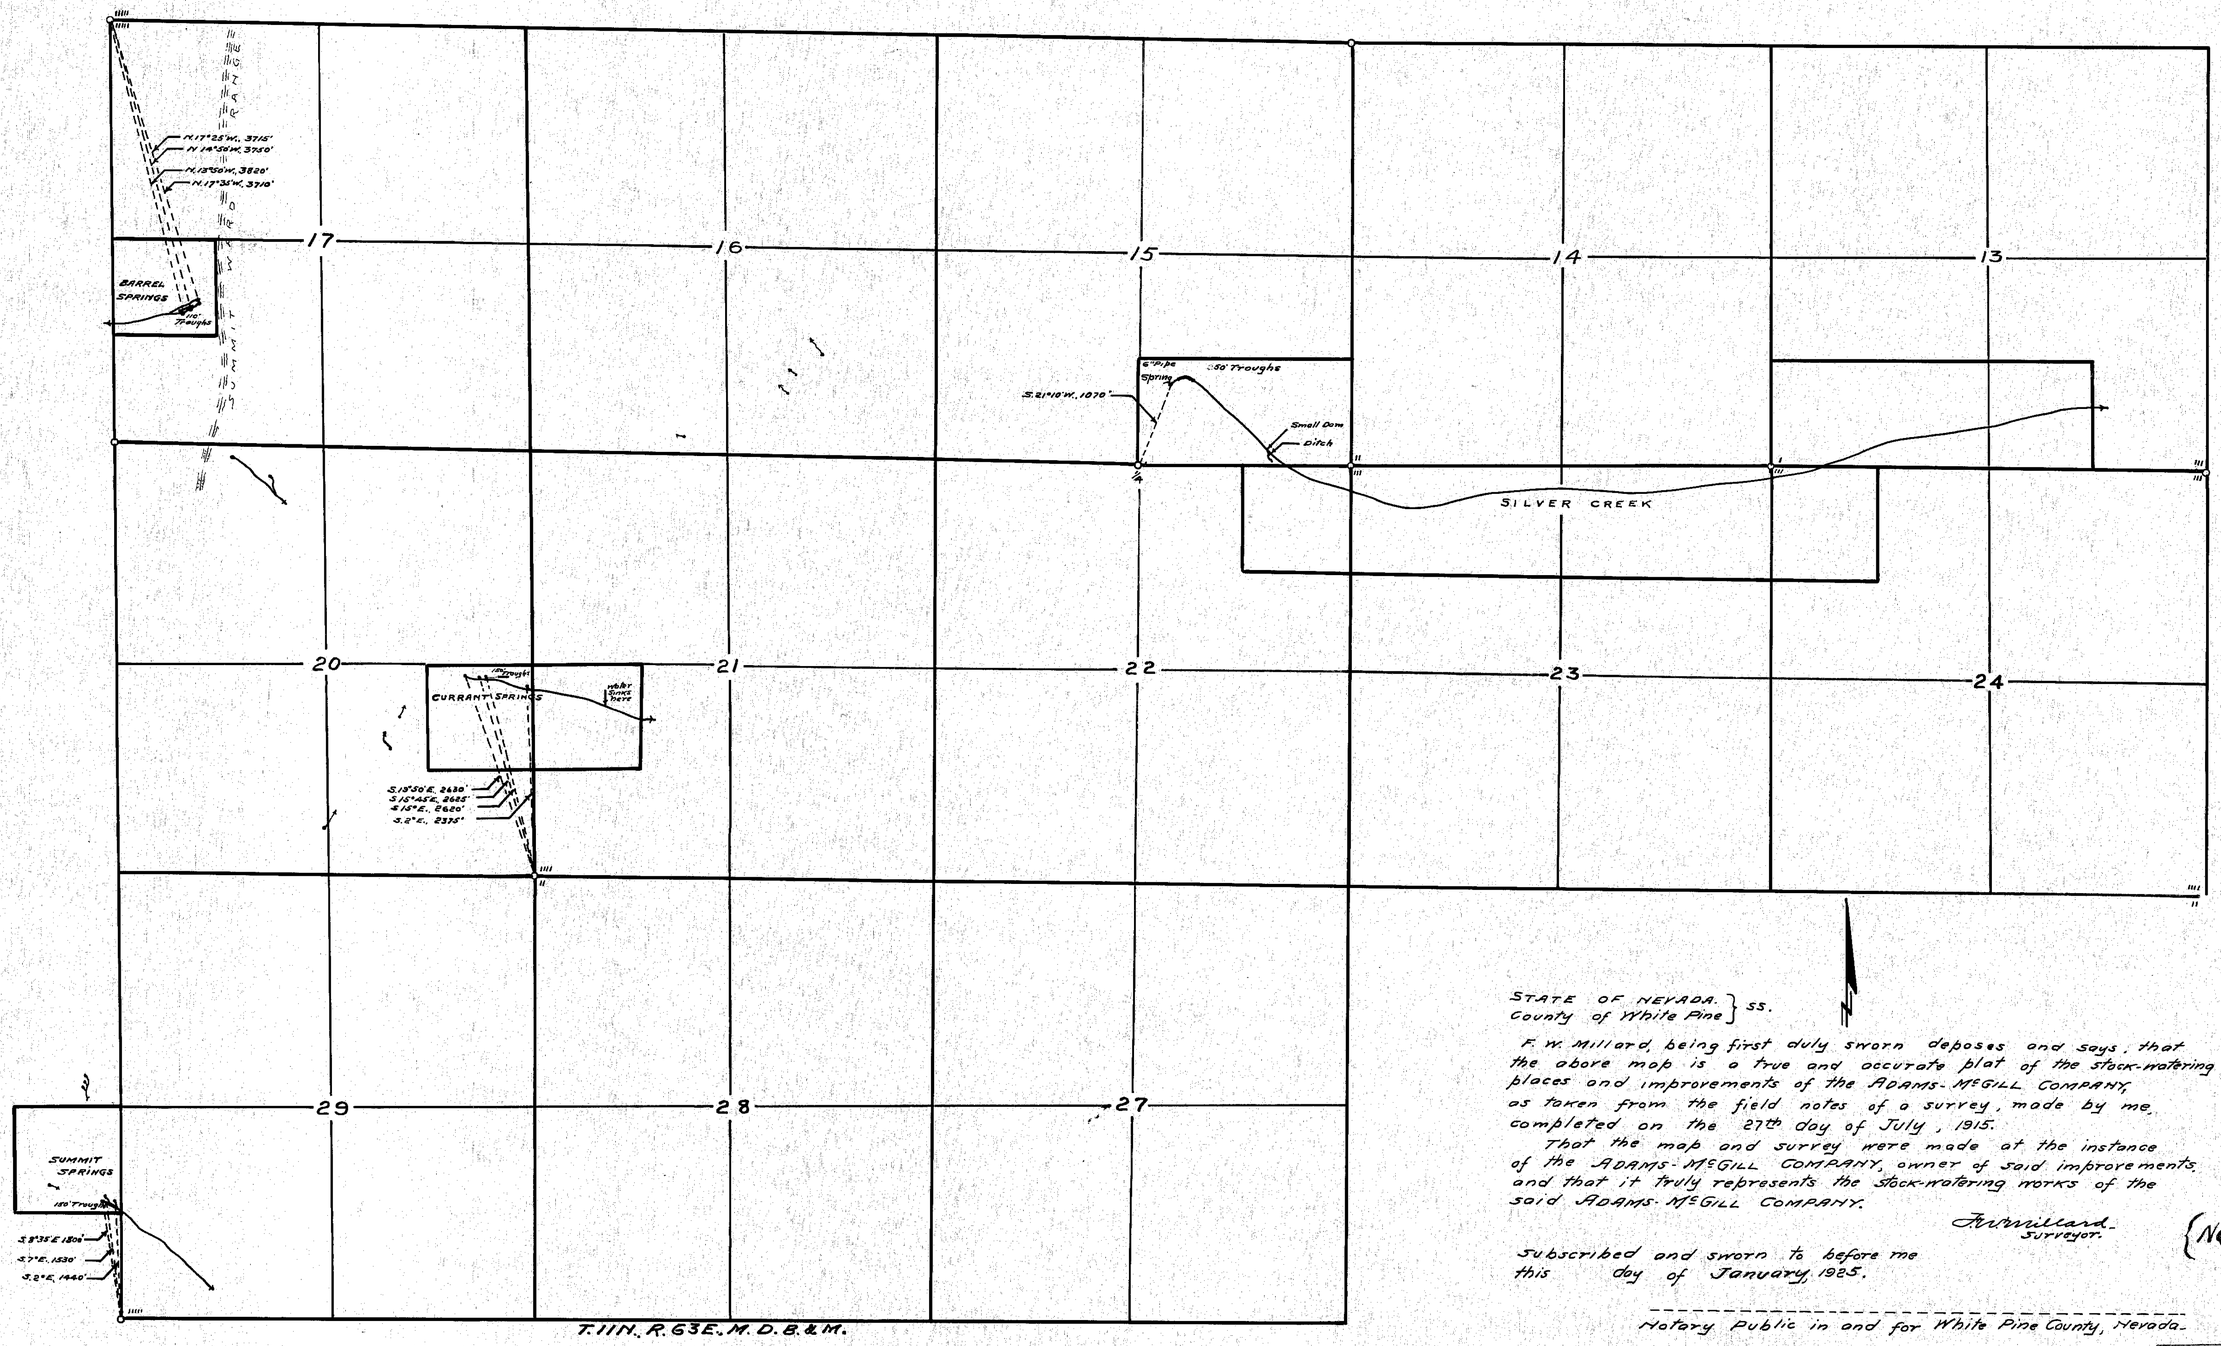

STATE OF NEVADA. }
County of White Pine } ss.

F. W. Millard, being first duly sworn deposes and says, that the above map is a true and accurate plat of the stock-watering places and improvements of the ADAMS-McGILL COMPANY, as taken from the field notes of a survey, made by me, completed on the 27th day of July, 1915.

That the map and survey were made at the instance of the ADAMS-McGILL COMPANY, owner of said improvements, and that it truly represents the stock-watering works of the said ADAMS-McGILL COMPANY.

F. W. Millard
Surveyor.

{No. 1}

Subscribed and sworn to before me
this day of January, 1925.

Notary Public in and for White Pine County, Nevada.

FILED
APR 6 1925
STATE ENGINEER'S OFFICE

MAP SHOWING
WATERING PLACES
OF THE
ADAMS-McGILL COMPANY.
SURVEYED BY
ED. MILLARD & SON.
ELY, NEVADA.
SCALE 1-INCH = 1000 FEET.

01878