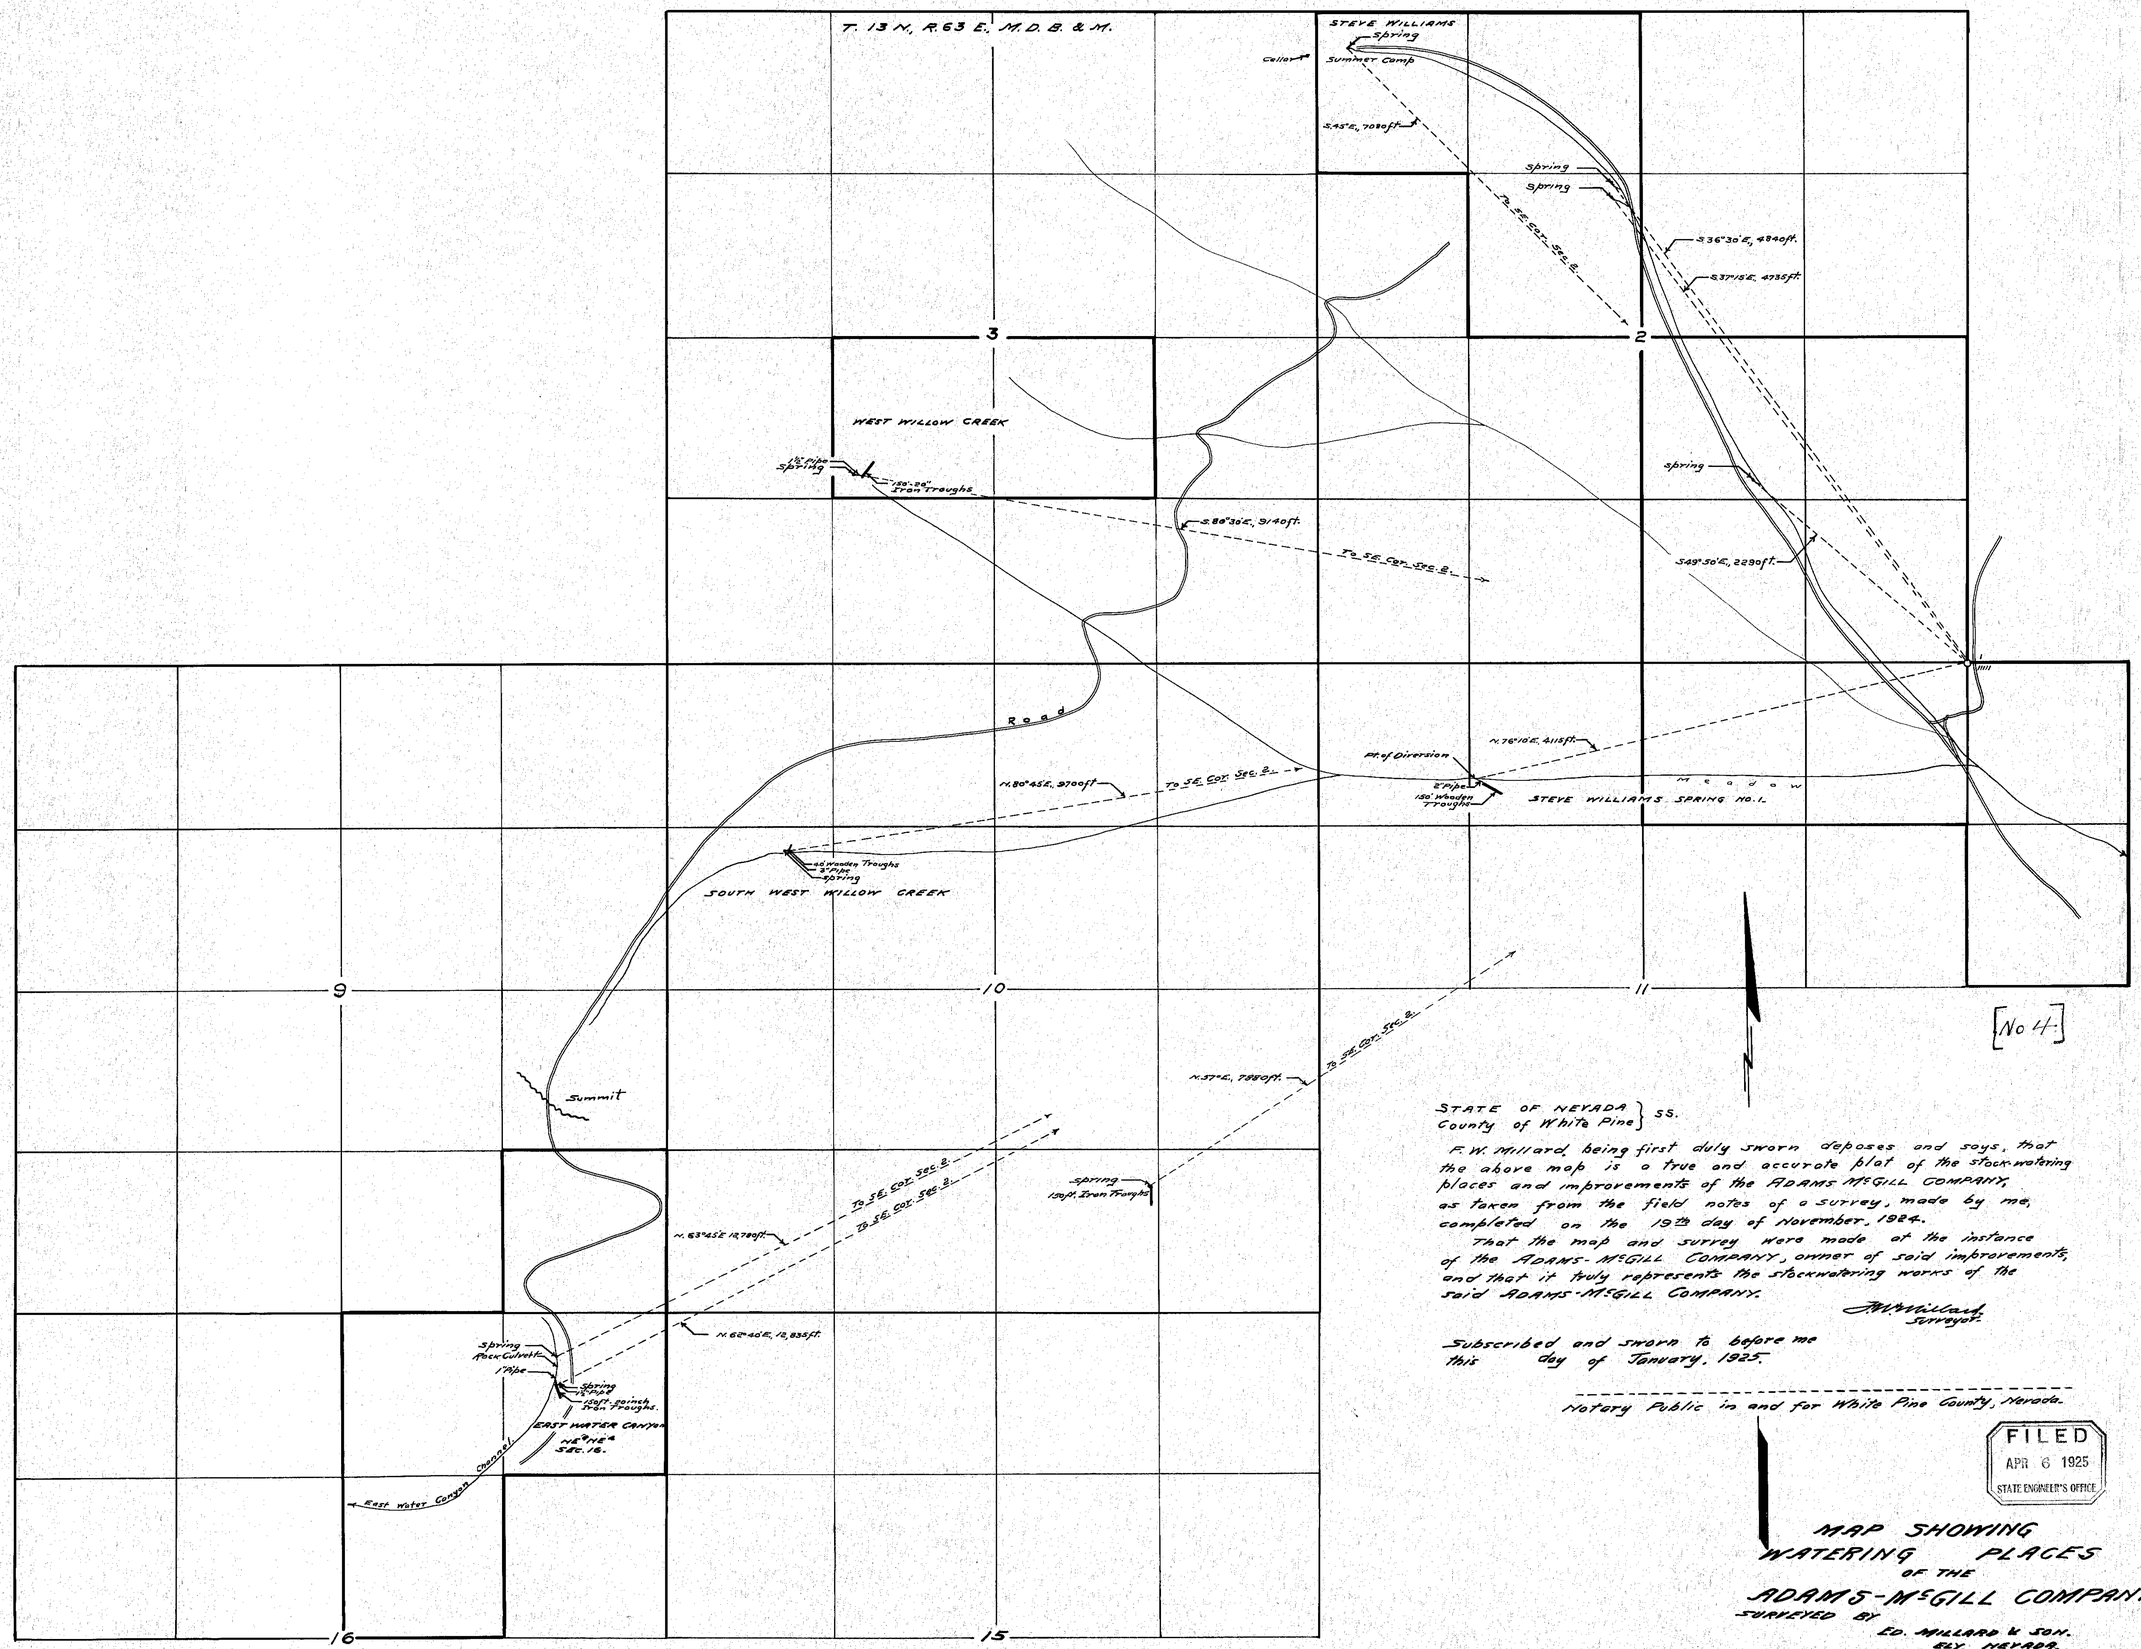

STATE OF NEVADA }
County of White Pine } SS.

F. W. Millard, being first duly sworn deposes and says, that the above map is a true and accurate plat of the stock-watering places and improvements of the ADAMS-McGILL COMPANY, as taken from the field notes of a survey, made by me, completed on the 19th day of November, 1924.

That the map and survey were made at the instance of the ADAMS-McGILL COMPANY, owner of said improvements, and that it truly represents the stockwatering works of the said ADAMS-McGILL COMPANY.

F. W. Millard
Surveyor.

Subscribed and sworn to before me this day of January, 1925.

Notary Public in and for White Pine County, Nevada.

FILED
APR 6 1925
STATE ENGINEER'S OFFICE

MAP SHOWING
WATERING PLACES
OF THE
ADAMS-McGILL COMPANY.
SURVEYED BY
ED. MILLARD & SON.
ELY, NEVADA.
SCALE 1 INCH = 600 FEET.

1/25.

01886-01887-01888-01889-01890-01891