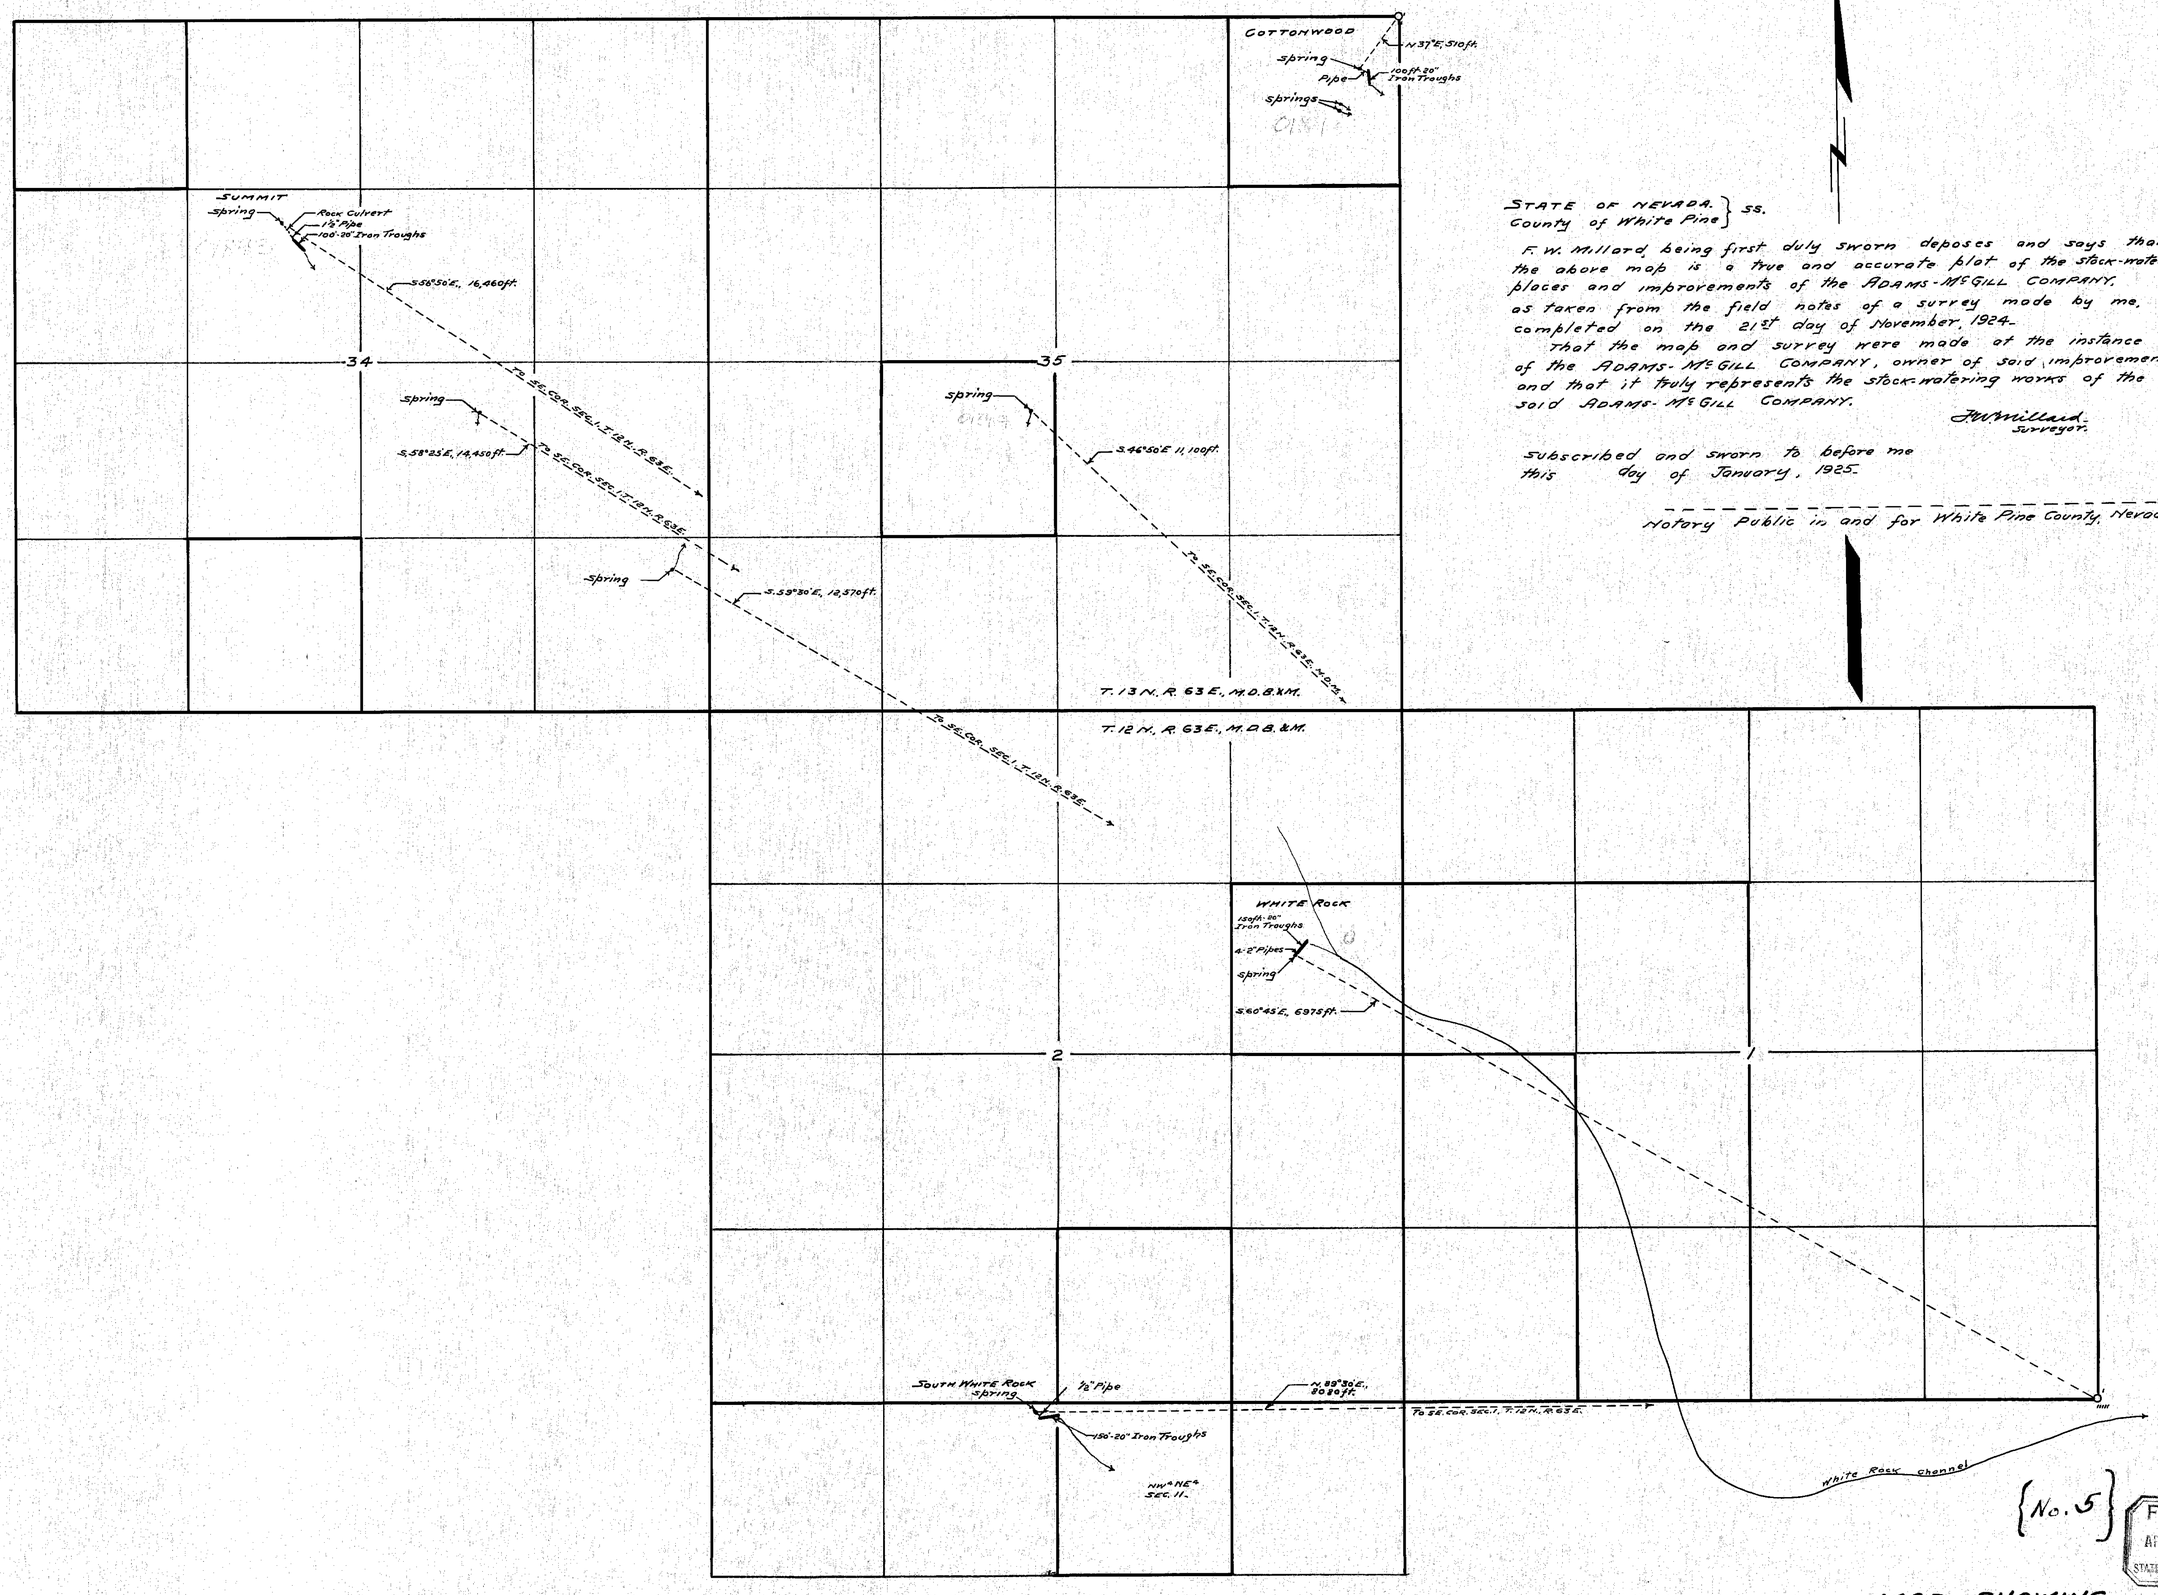

STATE OF NEVADA } ss.
County of White Pine }

F. W. Millard, being first duly sworn deposes and says that the above map is a true and accurate plot of the stock-watering places and improvements of the ADAMS-McGILL COMPANY, as taken from the field notes of a survey made by me, completed on the 21st day of November, 1924.

That the map and survey were made at the instance of the ADAMS-McGILL COMPANY, owner of said improvements, and that it truly represents the stock-watering works of the said ADAMS-McGILL COMPANY.

F. W. Millard
Surveyor.

Subscribed and sworn to before me this day of January, 1925.

Notary Public in and for White Pine County, Nevada.

{No. 5}

FILED
APR 6 1925
STATE ENGINEER'S OFFICE

MAP SHOWING
WATERING PLACES
OF THE
ADAMS-McGILL COMPANY.

SURVEYED BY
ED. MILLARD & SON
ELY - NEVADA.

SCALE 1-INCH = 600 FEET. 4/4/25.

01892-01893-01894-01895-01896.