Sec.	Sub-division	T.	R.	Cultivated acreage	Description of Culture	Date of first Culture
12	NE¼ NE¼	32 N	42 E	33.00	Grain	
12	NE¼ NE¼	32 N	42 E	1.70	Sage Brush	

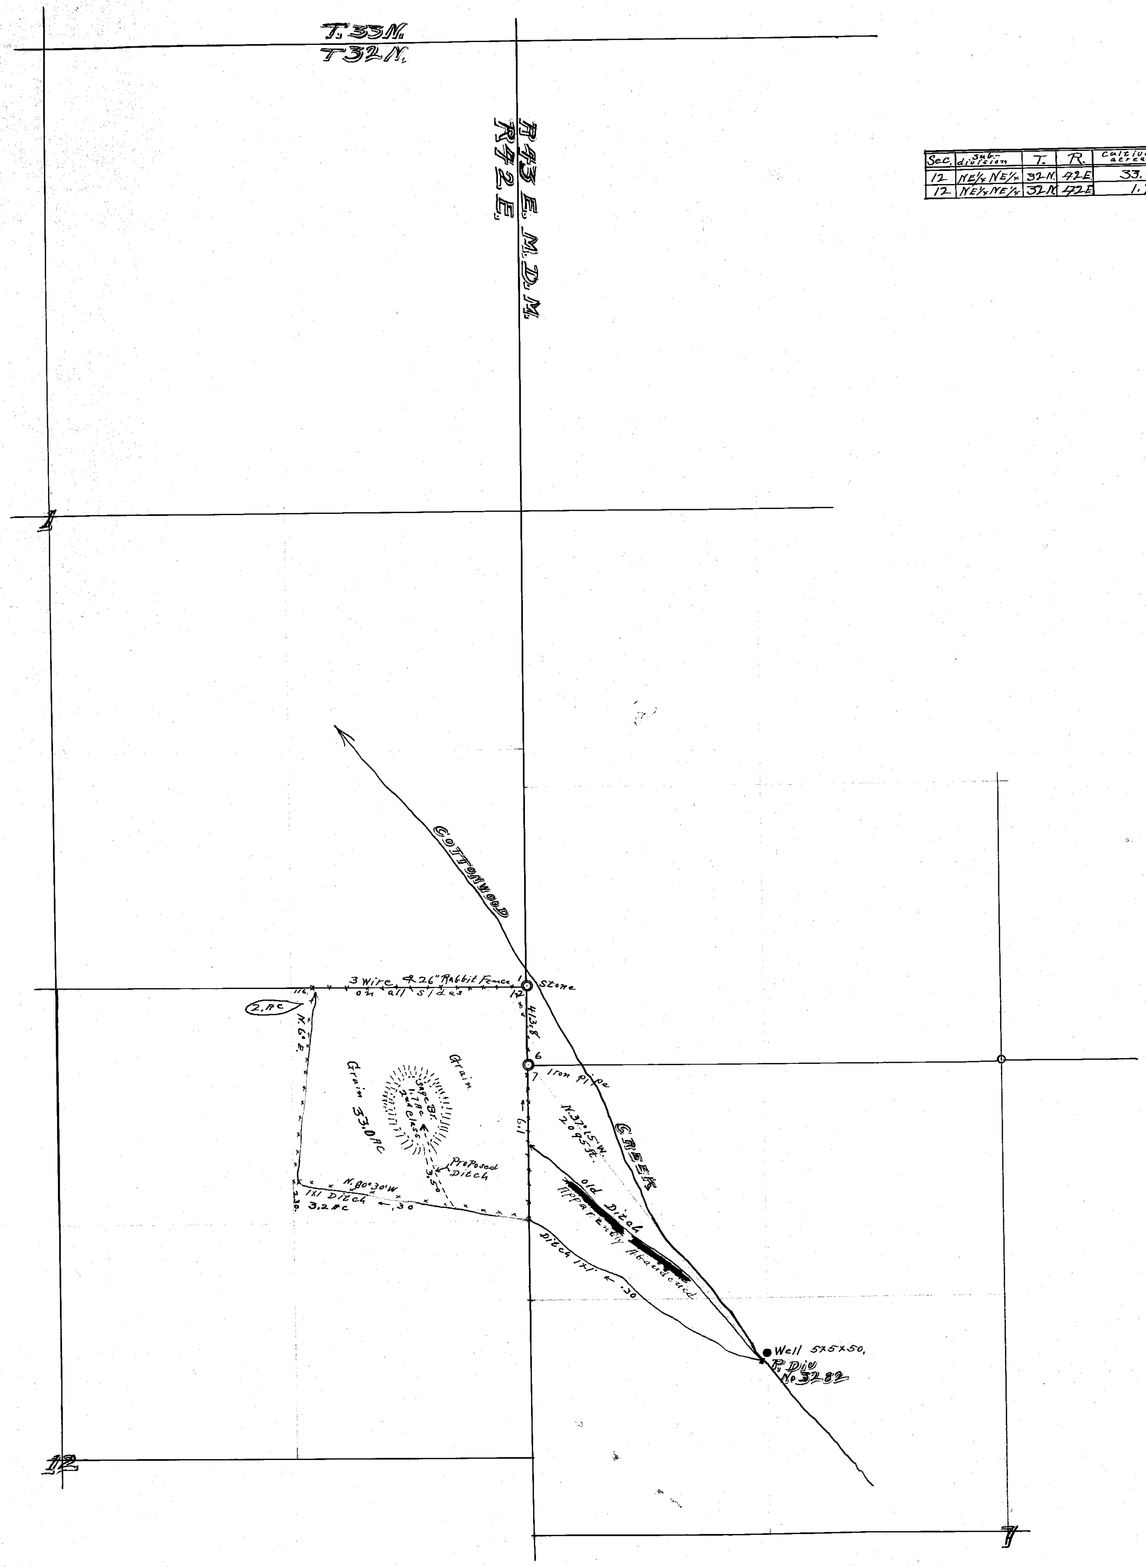

APPLICATION No 3202
CULTURE MAP
OF FRANK L. MARKER
WHOSE ADDRESS IS
BATTLE MOUNTAIN, LANDER COUNTY
NEVADA.

STATE OF NEVADA
COUNTY OF LANDER SS

I, O. P. Adams, being first duly sworn, depose and say, that the accompanying map is a true and accurate plat of the lands irrigated by Frank L. Marker, as taken from the field notes of a survey made by me, Completed on the 8th day October 1917.

That the map and survey were made at the instance of Frank L. Marker, and that it truly represents the irrigated lands of Said Frank L. Marker.

O. P. Adams
Surveyor.

SCALE
400 ft. TO ONE INCH

FILED
MAY 14 1925
STATE ENGINEER'S OFFICE

Subscribed and Sworn to before me, this 23rd day of June, 1924.

W. A. Hancock.

Notary Public in and for Lander County, Nevada.

Nov - 6

01898