Name	Section	Subdivision	Township	Range	Cultivated Acreage	Description of culture	Date of first Culture	Remarks.
Maggini Spring	25	S.W. ¼ of S.W. ¼	23 N.	54 E.	1.35 Acres	Garden	The Spring of Year 1889	The part shown here of Township 23 N., R. 54 E. is unsurveyed.
Valentine Walthers Spring	1	N.E. ¼ of S.W. ¼	22 N.	54 E.				Township 22 N., R. 54 E. is unsurveyed.

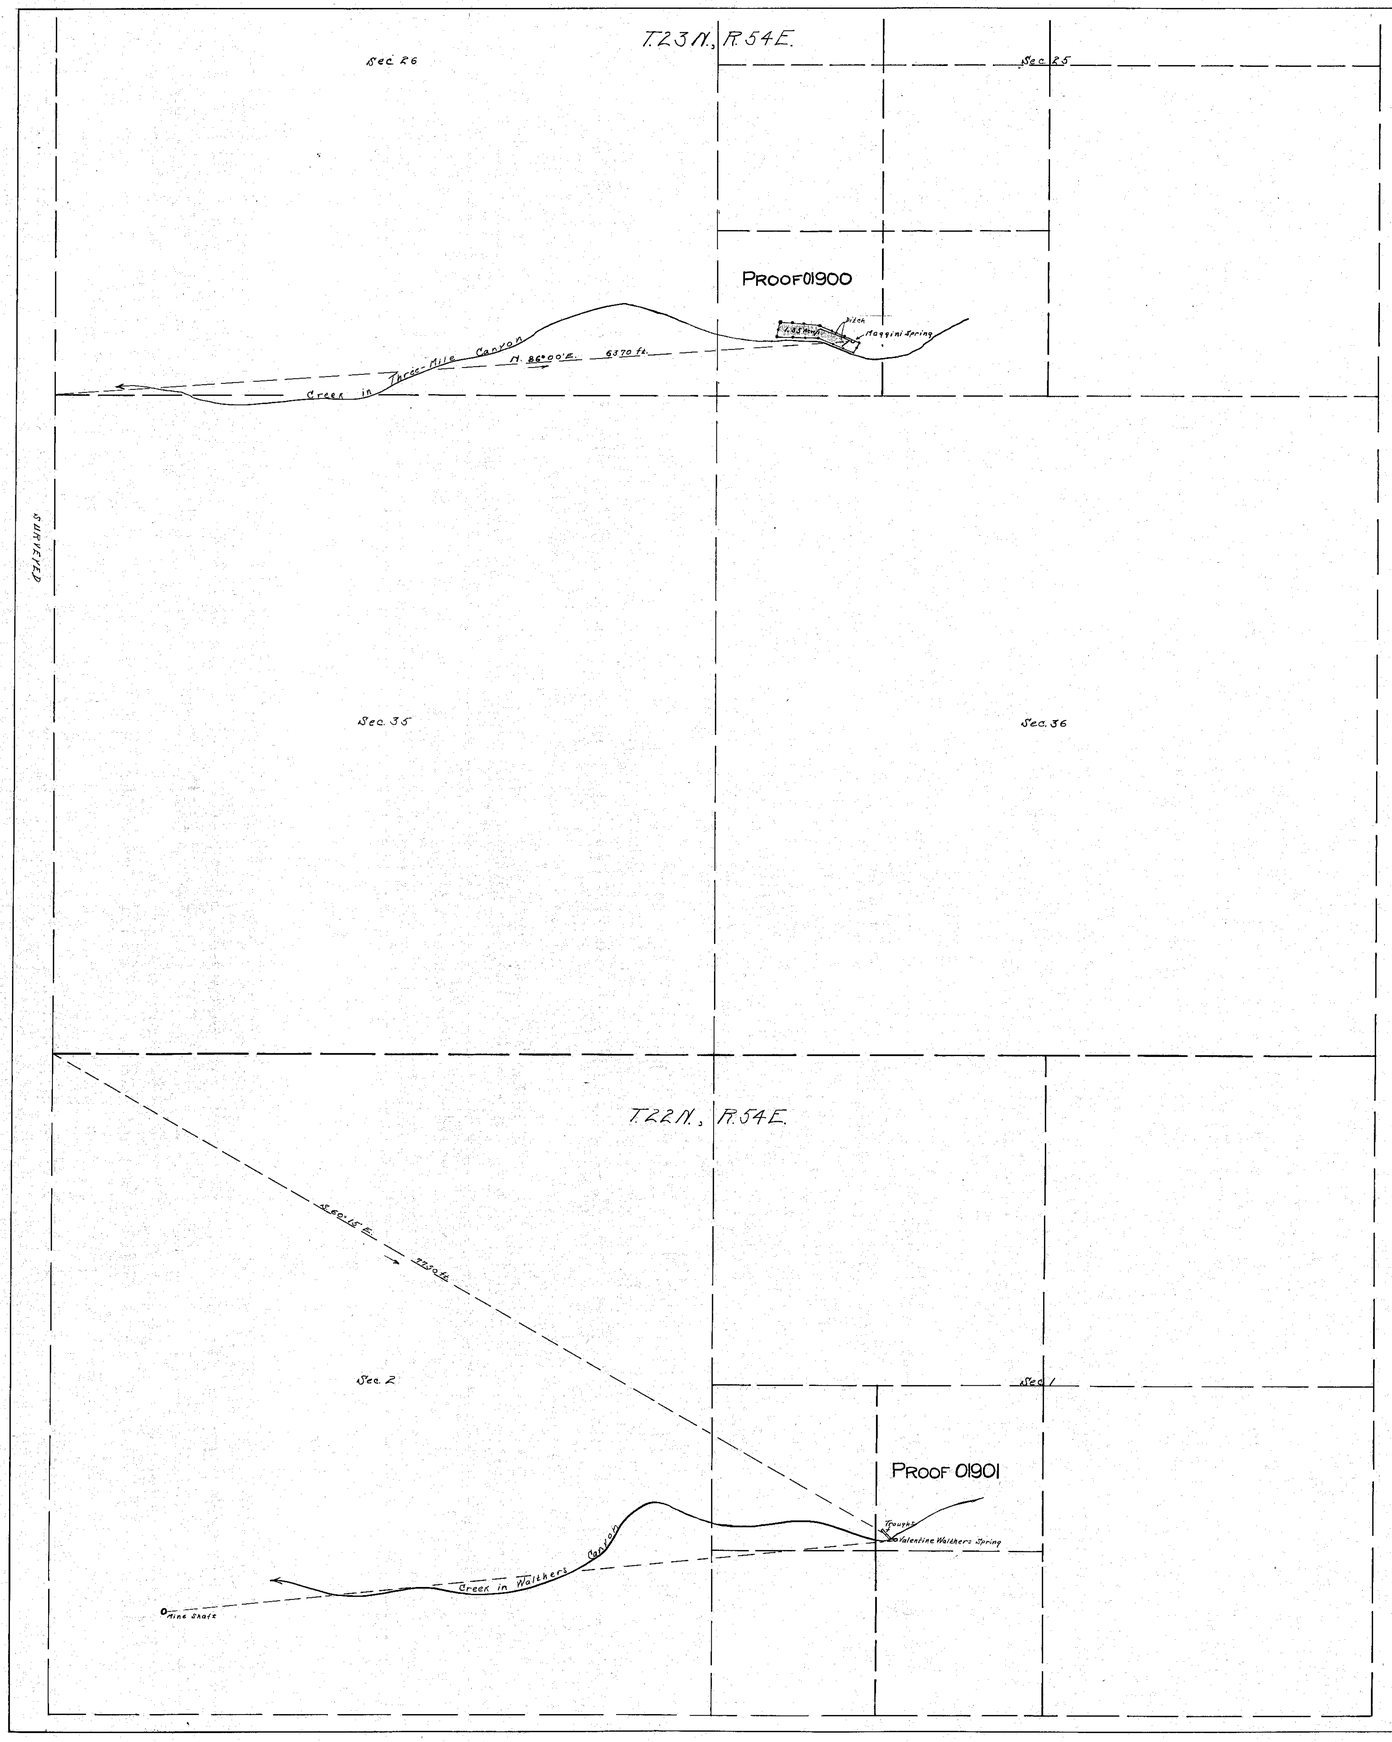

MAP
OF
APPROPRIATION OF WATER
OF
Valentine Walthers and Maggini Springs.
BY
CLEMENT MAGGINI
Eureka, Nevada.

State of Nevada } S.S.
County of Eureka }

I, L.A. Harris, being first duly sworn, depose and say that the above map is a true and accurate plat of the locations of Maggini & Valentine Walthers Springs, and of the land irrigated by Maggini spring as taken from the field notes of a survey made by me, completed on the 23rd day of June 1925.

That the map and survey were made at the instance of Clement Maggini owner of said lands, and that it truly represents the location of the springs and the irrigated lands of said Clement Maggini.

L.A. Harris
Water Right Surveyor.

Subscribed and sworn to before me, this 20 day of July 1925.

Notary Public, in and for Eureka County, Nevada.

Scale, 1" = 600 ft.

Application Number 3

FILED
JUL 24 1925
STATE ENGINEER'S OFFICE

—PROPOSED WORKS—

The proposed improvements to be made at Maggini Spring is the cleaning out of debris and growth to allow free passage of the water on to the land irrigated.

—COMPLETED WORKS AT VALENTINE WALTHERS SPRING & MAGGINI SPRING—

The completed improvements is the installation of a watering trough 14'x1'x1' and 15' of 2" iron pipe at Valentine Walthers Spring & the fencing, cultivating, and irrigating of a small garden plat at Maggini Spring.

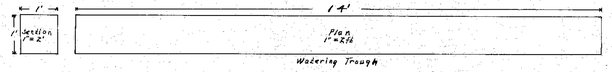

7-24-25

01900 and 01901