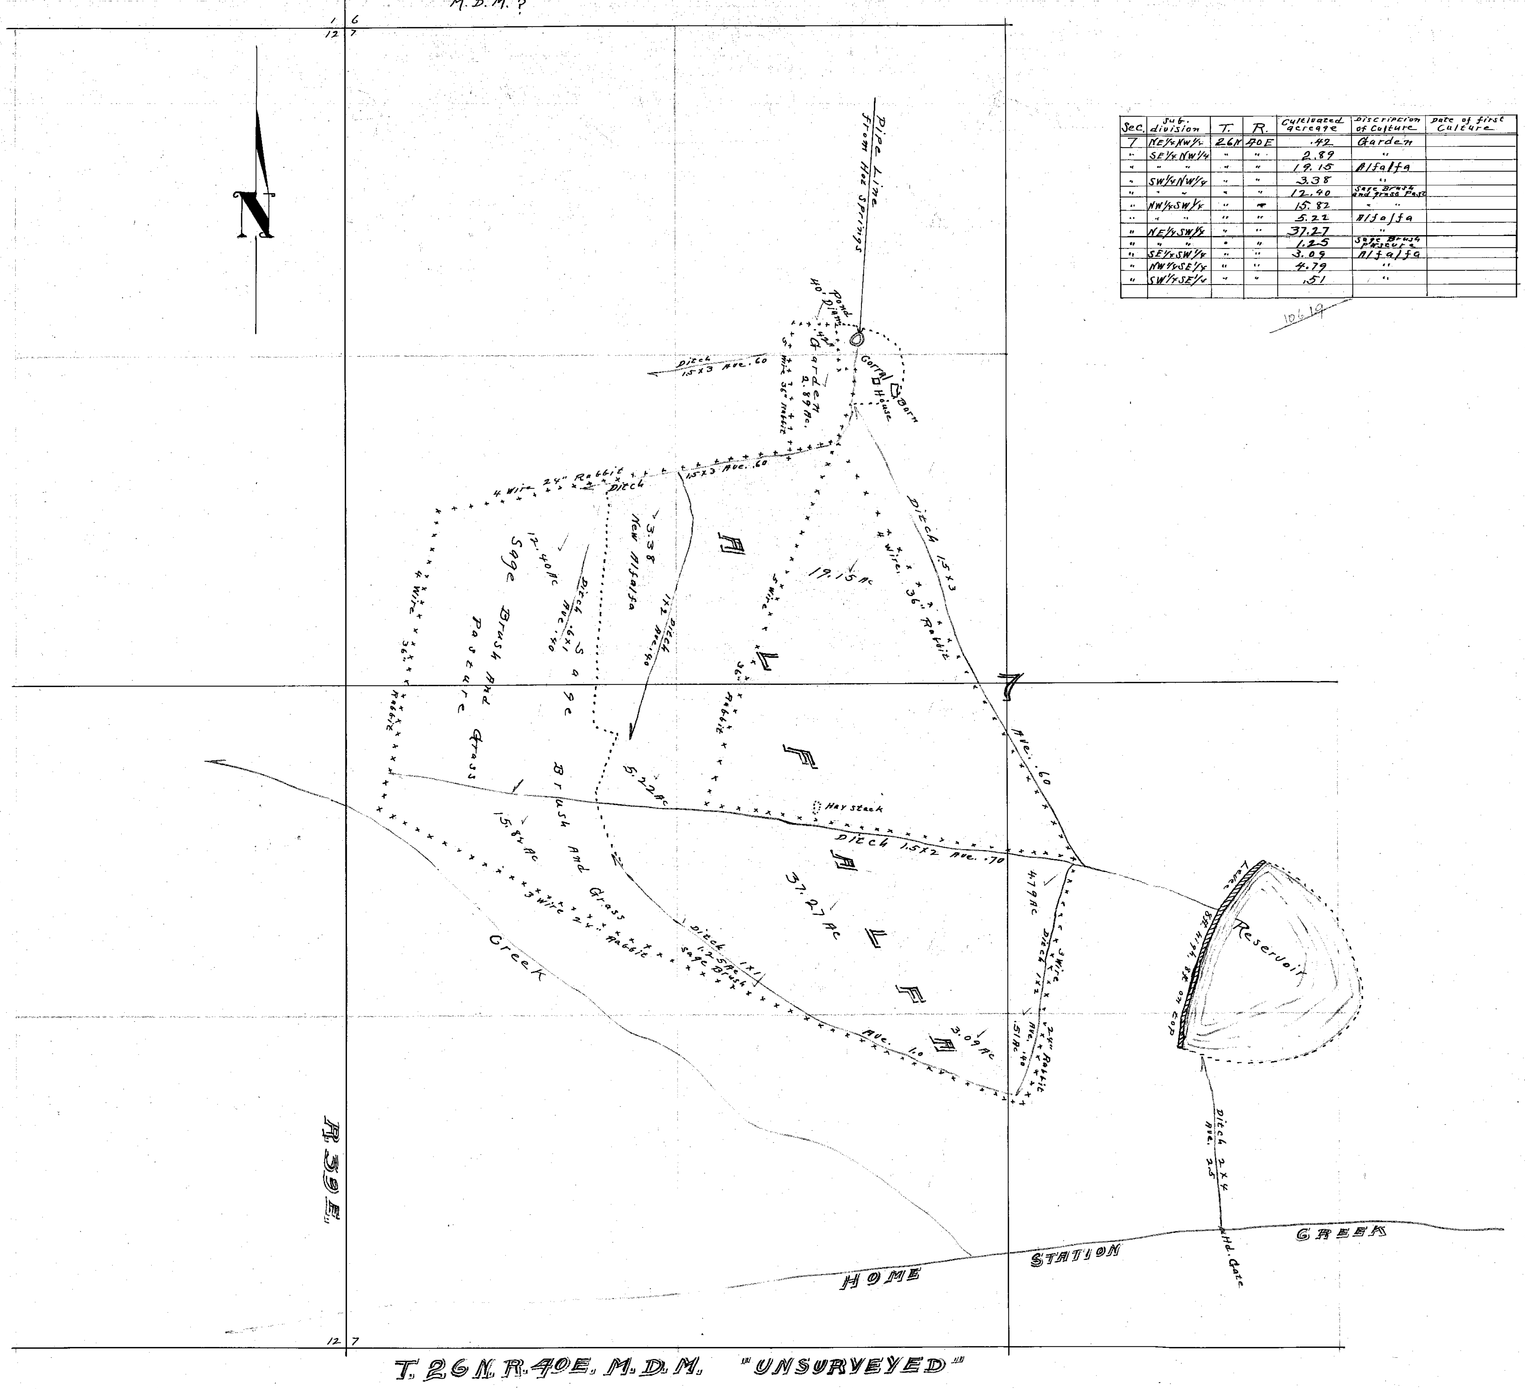

Sec.	Sub. division	T.	R.	Cultivated acreage	Discription of Culture	Date of first Culture
7	NE¼NW¼	26N	40E	.42	Garden	
"	SE¼NW¼	"	"	2.89	"	
"	" "	"	"	19.15	Alfalfa	
"	SW¼NW¼	"	"	3.38	"	
"	" "	"	"	12.40	Sage Brush and grass Past	
"	NW¼SW¼	"	"	15.82	" "	
"	" "	"	"	5.22	Alfalfa	
"	NE¼SW¼	"	"	37.27	"	
"	" "	"	"	1.25	Sage Brush Pasture	
"	SE¼SW¼	"	"	3.09	Alfalfa	
"	NW¼SE¼	"	"	4.79	"	
"	SW¼SE¼	"	"	.51	"	

10619

CULTURE MAP
W. T. JENKINS COMPANY
JERSEY VALLEY
SITUATE IN UNSURVEYED PORTION
SECTION 7, T. 26 N. R. 40 E. M. D. M.

SCALE
300 FT. TO ONE INCH.

STATE OF NEVADA
COUNTY OF LANDER } SS.

I, O. P. Adams, being first duly sworn, depose and say, that the accompanying map is a true and accurate plat of the lands irrigated by W. T. Jenkins Company, as taken from the field notes of a survey made by me, completed on the 19th day of September 1922.

That the map and survey were made at the instance of W. T. Jenkins Company, and that it truly represents the irrigated lands of said W. T. Jenkins Company.

O. P. Adams
surveyor.

Subscribed and sworn to before me this 11th day of April 1925.

W. C. Hancock
Notary Public in and for Lander County, Nevada.

My Commission expires Nov. 30, 1926.

FILED
Aug. 1, 1925
STATE ENGINEER'S OFFICE

Rec'd 8-1-25
from Brush
8-1-25

01933-01934