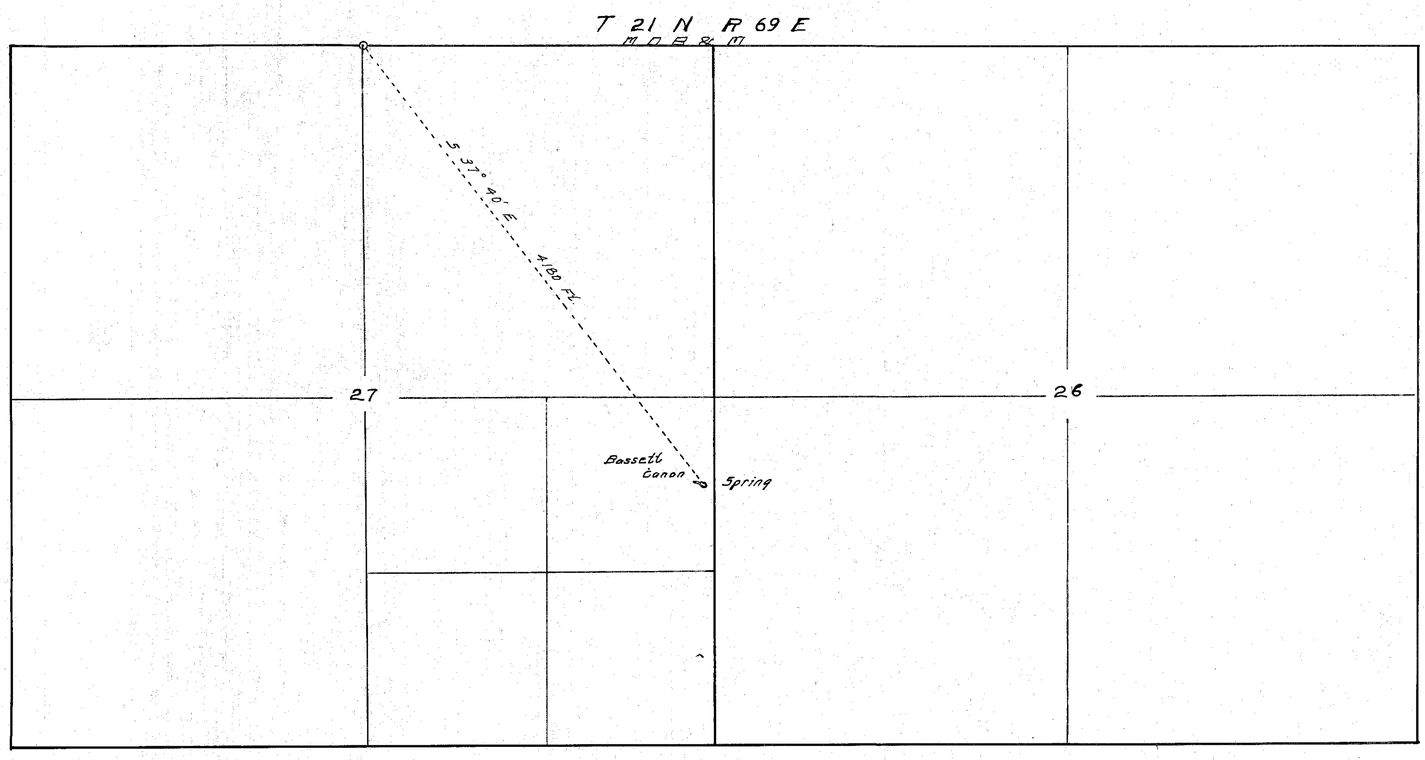

STATE of NEVADA
COUNTY of WHITE PINE } S.S.

I, Richard P. Arnold being first duly sworn, depose and say
That the above map is a true and accurate plat of the stock-watering works as taken from the field notes of a survey made by me, completed on the 17th day of December 1925; that such survey was made at the instance of Steve Doutre, that the map represents the works described in application No. 01935 together with the streams and ditches in the immediate vicinity.

Richard P. Arnold Surveyor

Subscribed and sworn to before me this 20th day of March 1926

R. V. Gill
Notary Public in and for White Pine County, Nevada

FILED
March 22, 1926.
STATE ENGINEER'S OFFICE

MAP
Showing Proof of Appropriation
of
The waters of BASSETT CANON SPRING
by Steve Doutre
Scale 1 in. = 600 Ft.

01935