Section	Sub-division	Township	Range	Cultivated Acreage		
6	NE¼ of NW¼	3 N.	50 E.	None		

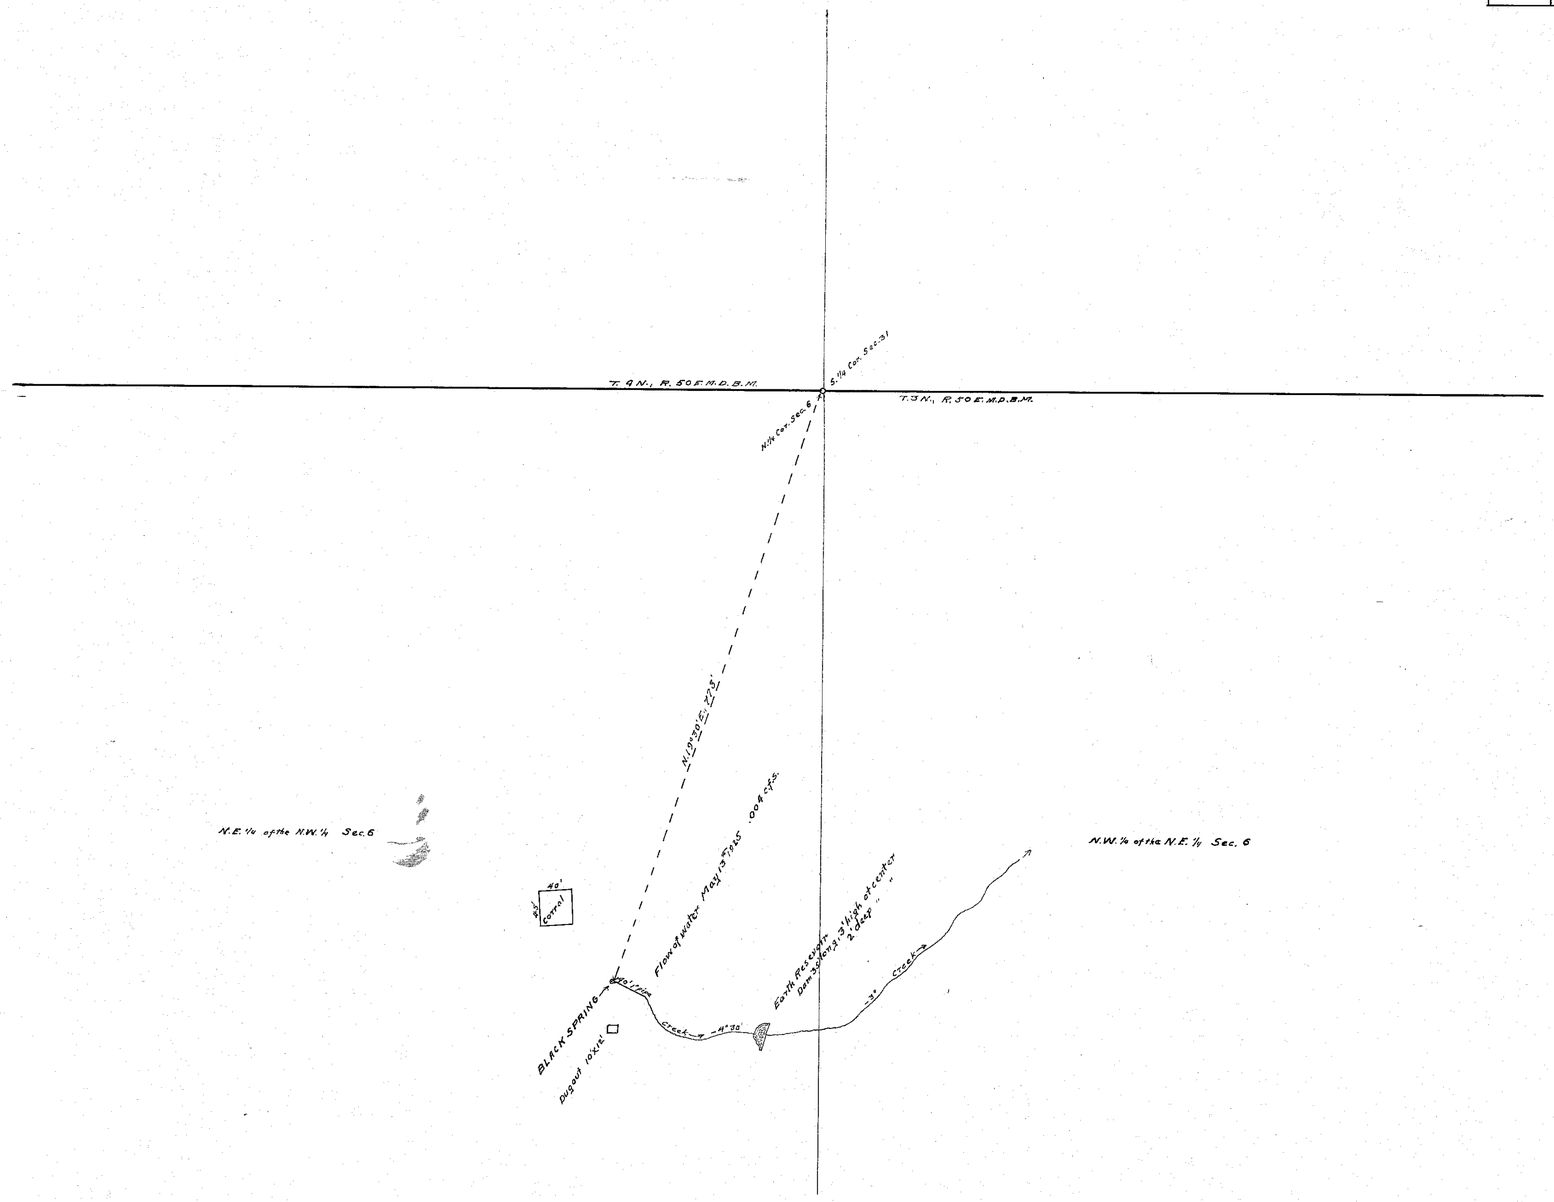

State of Nevada } SS.
County of Nye

I, Edwin S. Giles being first duly sworn, depose and say that the above map is a true and accurate plat of the Black Spring water, as taken from the field notes of a survey made by me Nov. 17th 1922, and completed on the 13th day of May 1925.

That the map and survey were made at the instance of The United Cattle & Packing Company, claimant of said spring, and that it truly represents said spring and improvements.

Edwin S. Giles
State Water Right Surveyor.

Subscribed and sworn to before me this 18th day of May, 1925
Arthur E. Barnes
Notary Public in and for Esmeralda County, Nevada.

FILED
Aug. 20, 1925.
STATE ENGINEER'S OFFICE

WATER APPLICATION OF THE
UNITED CATTLE & PACKING COMPANY.
BLACK SPRING
NYE COUNTY, NEVADA.
Scale 100 ft = 1 inch.

Reamed
7-31-25

01935