Section	Sub division	TWP	Range			
7	NW¼ NE¼	22N	50E			

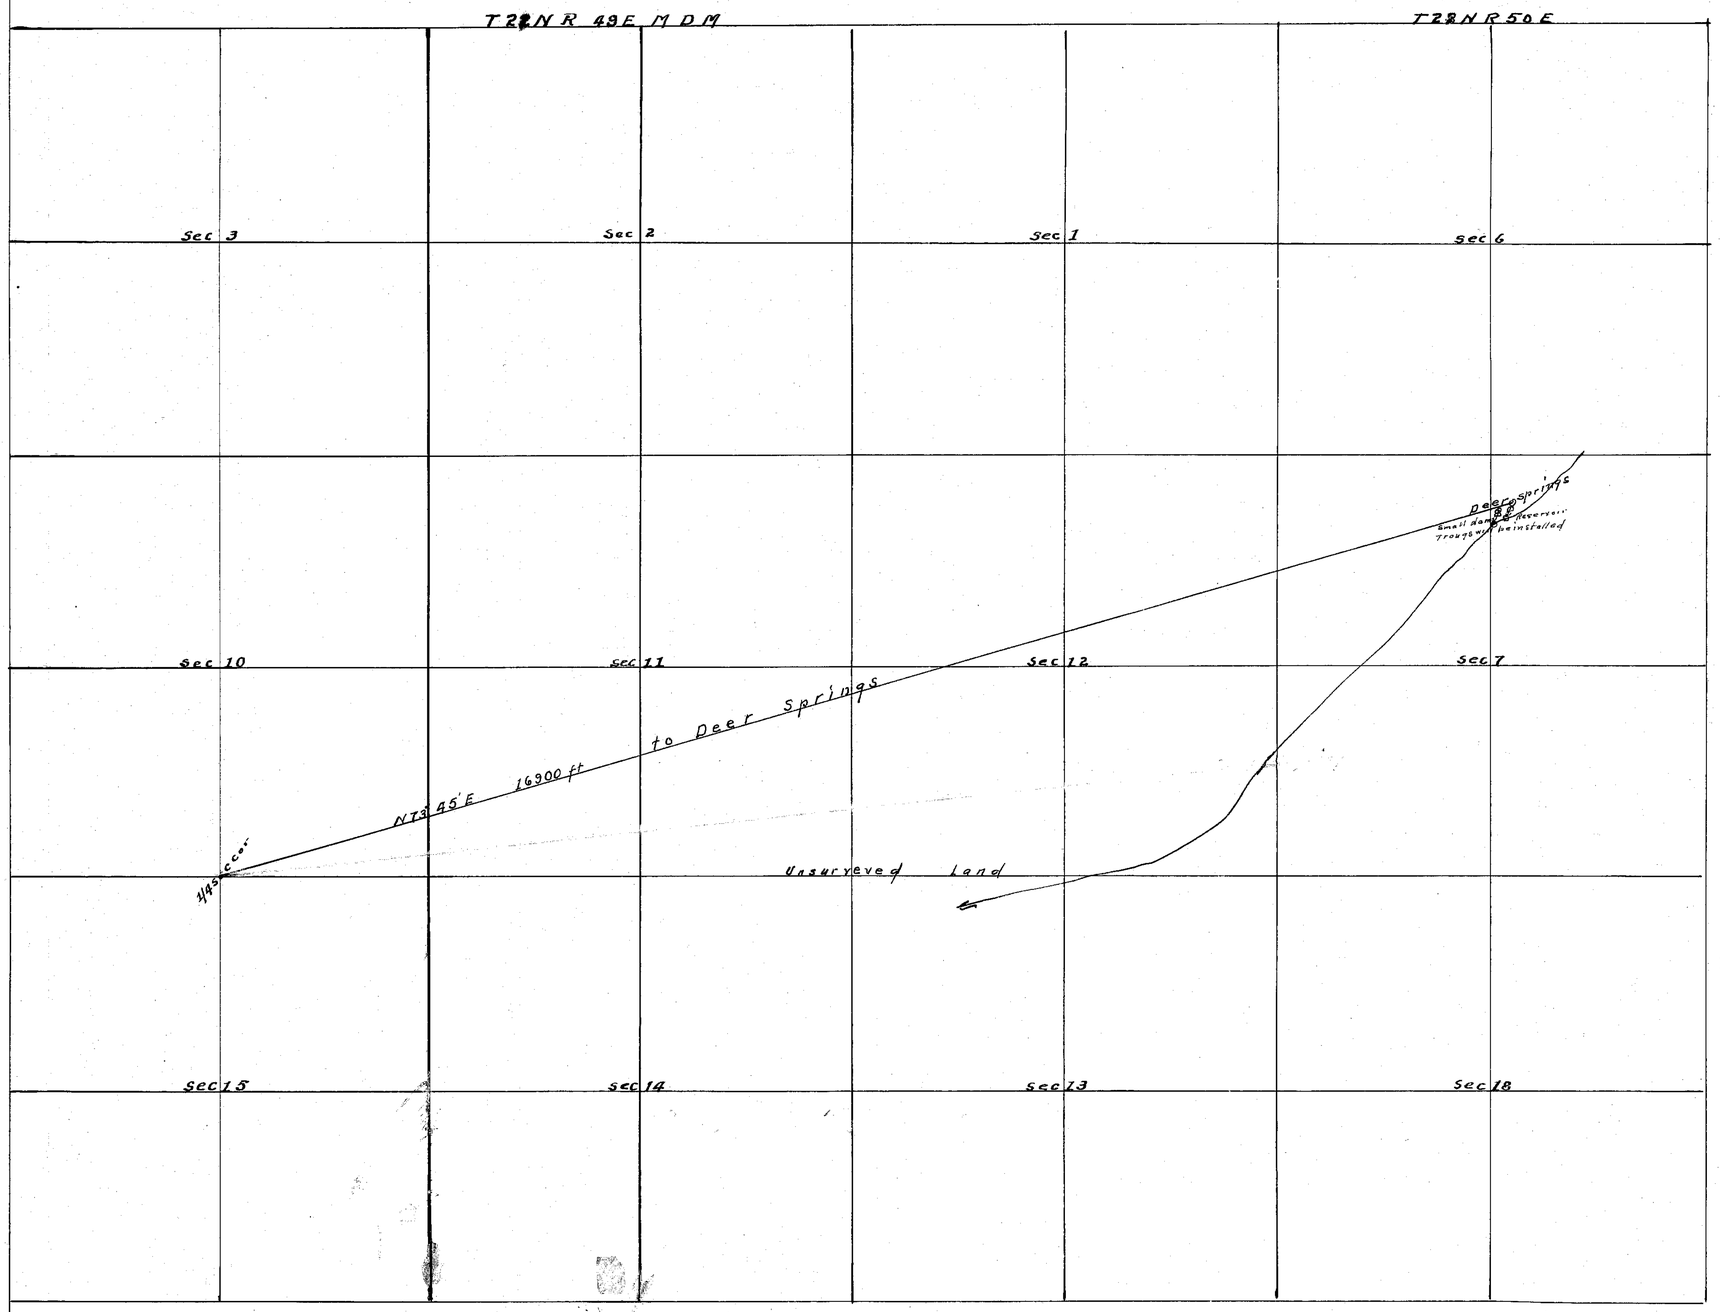

MAP OF APPROPRIATION OF WATER BY BERNARD AND PETER DEMALE EUREKA COUNTY, NEVADA.

STATE OF NEVADA }
COUNTY OF EUREKA } SS

I Clarence Johnson being first duly sworn depos and say that the above map is a true and accurate plat of the lands and springs used by Bernard and Peter Demale as taken from the field notes of a survey made by me completed on the 21st day of August 1925.
That the map and survey were made at the instance of Bernard and Peter Demale vested owners of said springs and that it truly represents the location thereof

Clarence Johnson
Surveyor

Subscribed and sworn to before me this 27 day of Aug 1925

Evan Griffith
Notary Public in and for Eureka County Nevada

Scale 1000 ft equal 1 inch

FILED
NOV 27 1925
STATE ENGINEER'S OFFICE

01950