Section	Sub division	Twp	Range			
12	approximately in NE¼ SE¼	22	49 E			

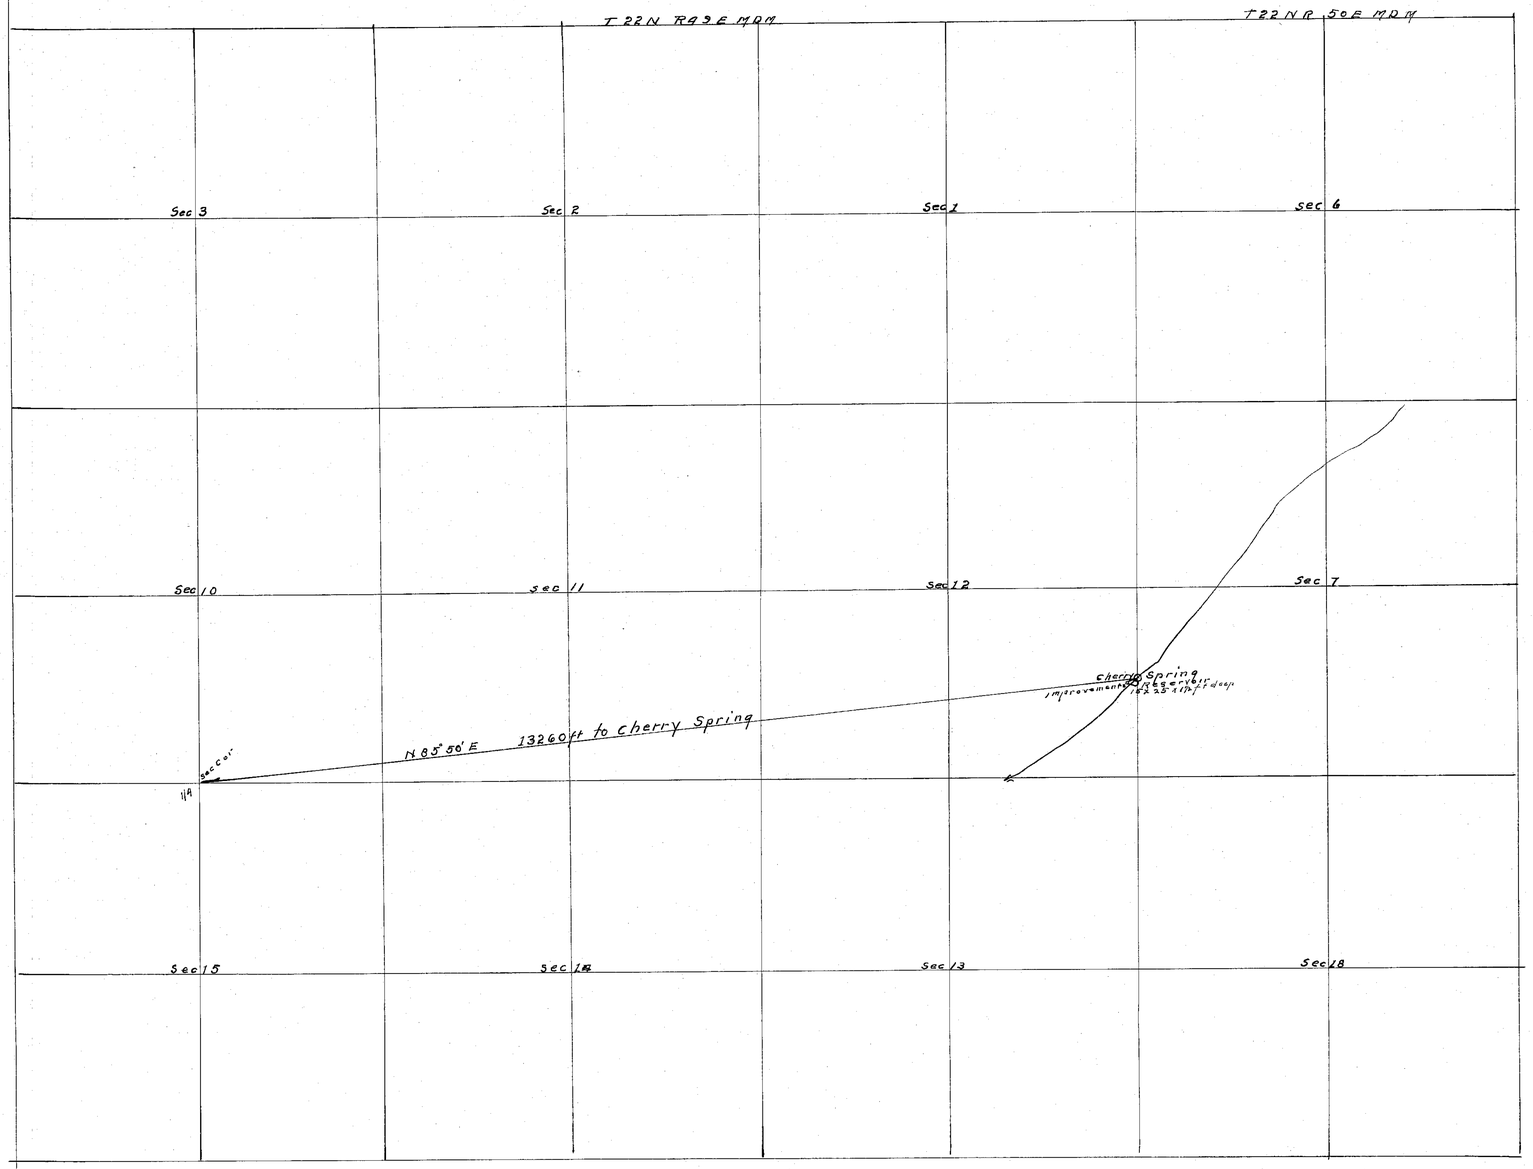

MAP OF APPROPRIATION OF WATER, BY BERNARD AND PETER DEMALE, EUREKA COUNTY, NEVADA.

STATE OF NEVADA } SS
COUNTY OF EUREKA }

I, Clarence Johnson being first duly sworn depose and say that the above map is a true and accurate plat of the lands and spring used by Bernard and Peter Demale as taken from the field notes of a survey made by me completed on the 21st day of August 1925.
That the map and survey were made at the instance of Bernard and Peter Demale vested owners of said Spring, and that it truly represent the location thereof

Clarence Johnson
Surveyor

Subscribed and sworn to before me this 27 day of August 1925

Edgar Eathen
Notary Public in and for Eureka Co Nevada

Scale 1000 ft equal 1 inch

FILED
NOV 27 1925
STATE ENGINEER'S OFFICE

01951