Section	Sub division	Twp	Range	cultivated acres	Poss. acreage wild and non Hay	Date of post Entry
21	1/2 SE 1/4	23 N	49 E	79.6 Acres		1868
28	" NE 1/4	"	"	79.9 "	"	
28	" SE 1/4	"	"	89.6 "	"	
33	" SW 1/4	"	"	6.9 "	"	
33	" NE 1/4	"	"	86.0 "	"	
33	NW 1/4			6.9 "		
32	" SE 1/4	"	"	77.9 "	"	
33						
"	" SW 1/4	"	"	26.6 "	"	
4	" NE 1/4	22	49 E	102.8 "	"	
"	NW 1/4 NW 1/4	"	"	2.7 "	"	
"	SE 1/4 NW 1/4	"	"	7.1 "	"	
4	SE 1/4	"	"	96.56 "		
"	NE 1/4 NW 1/4	"	1	3.8 "		
9	NE 1/4	"		88.6 "		
		Total irrigated		792.46 Acres		

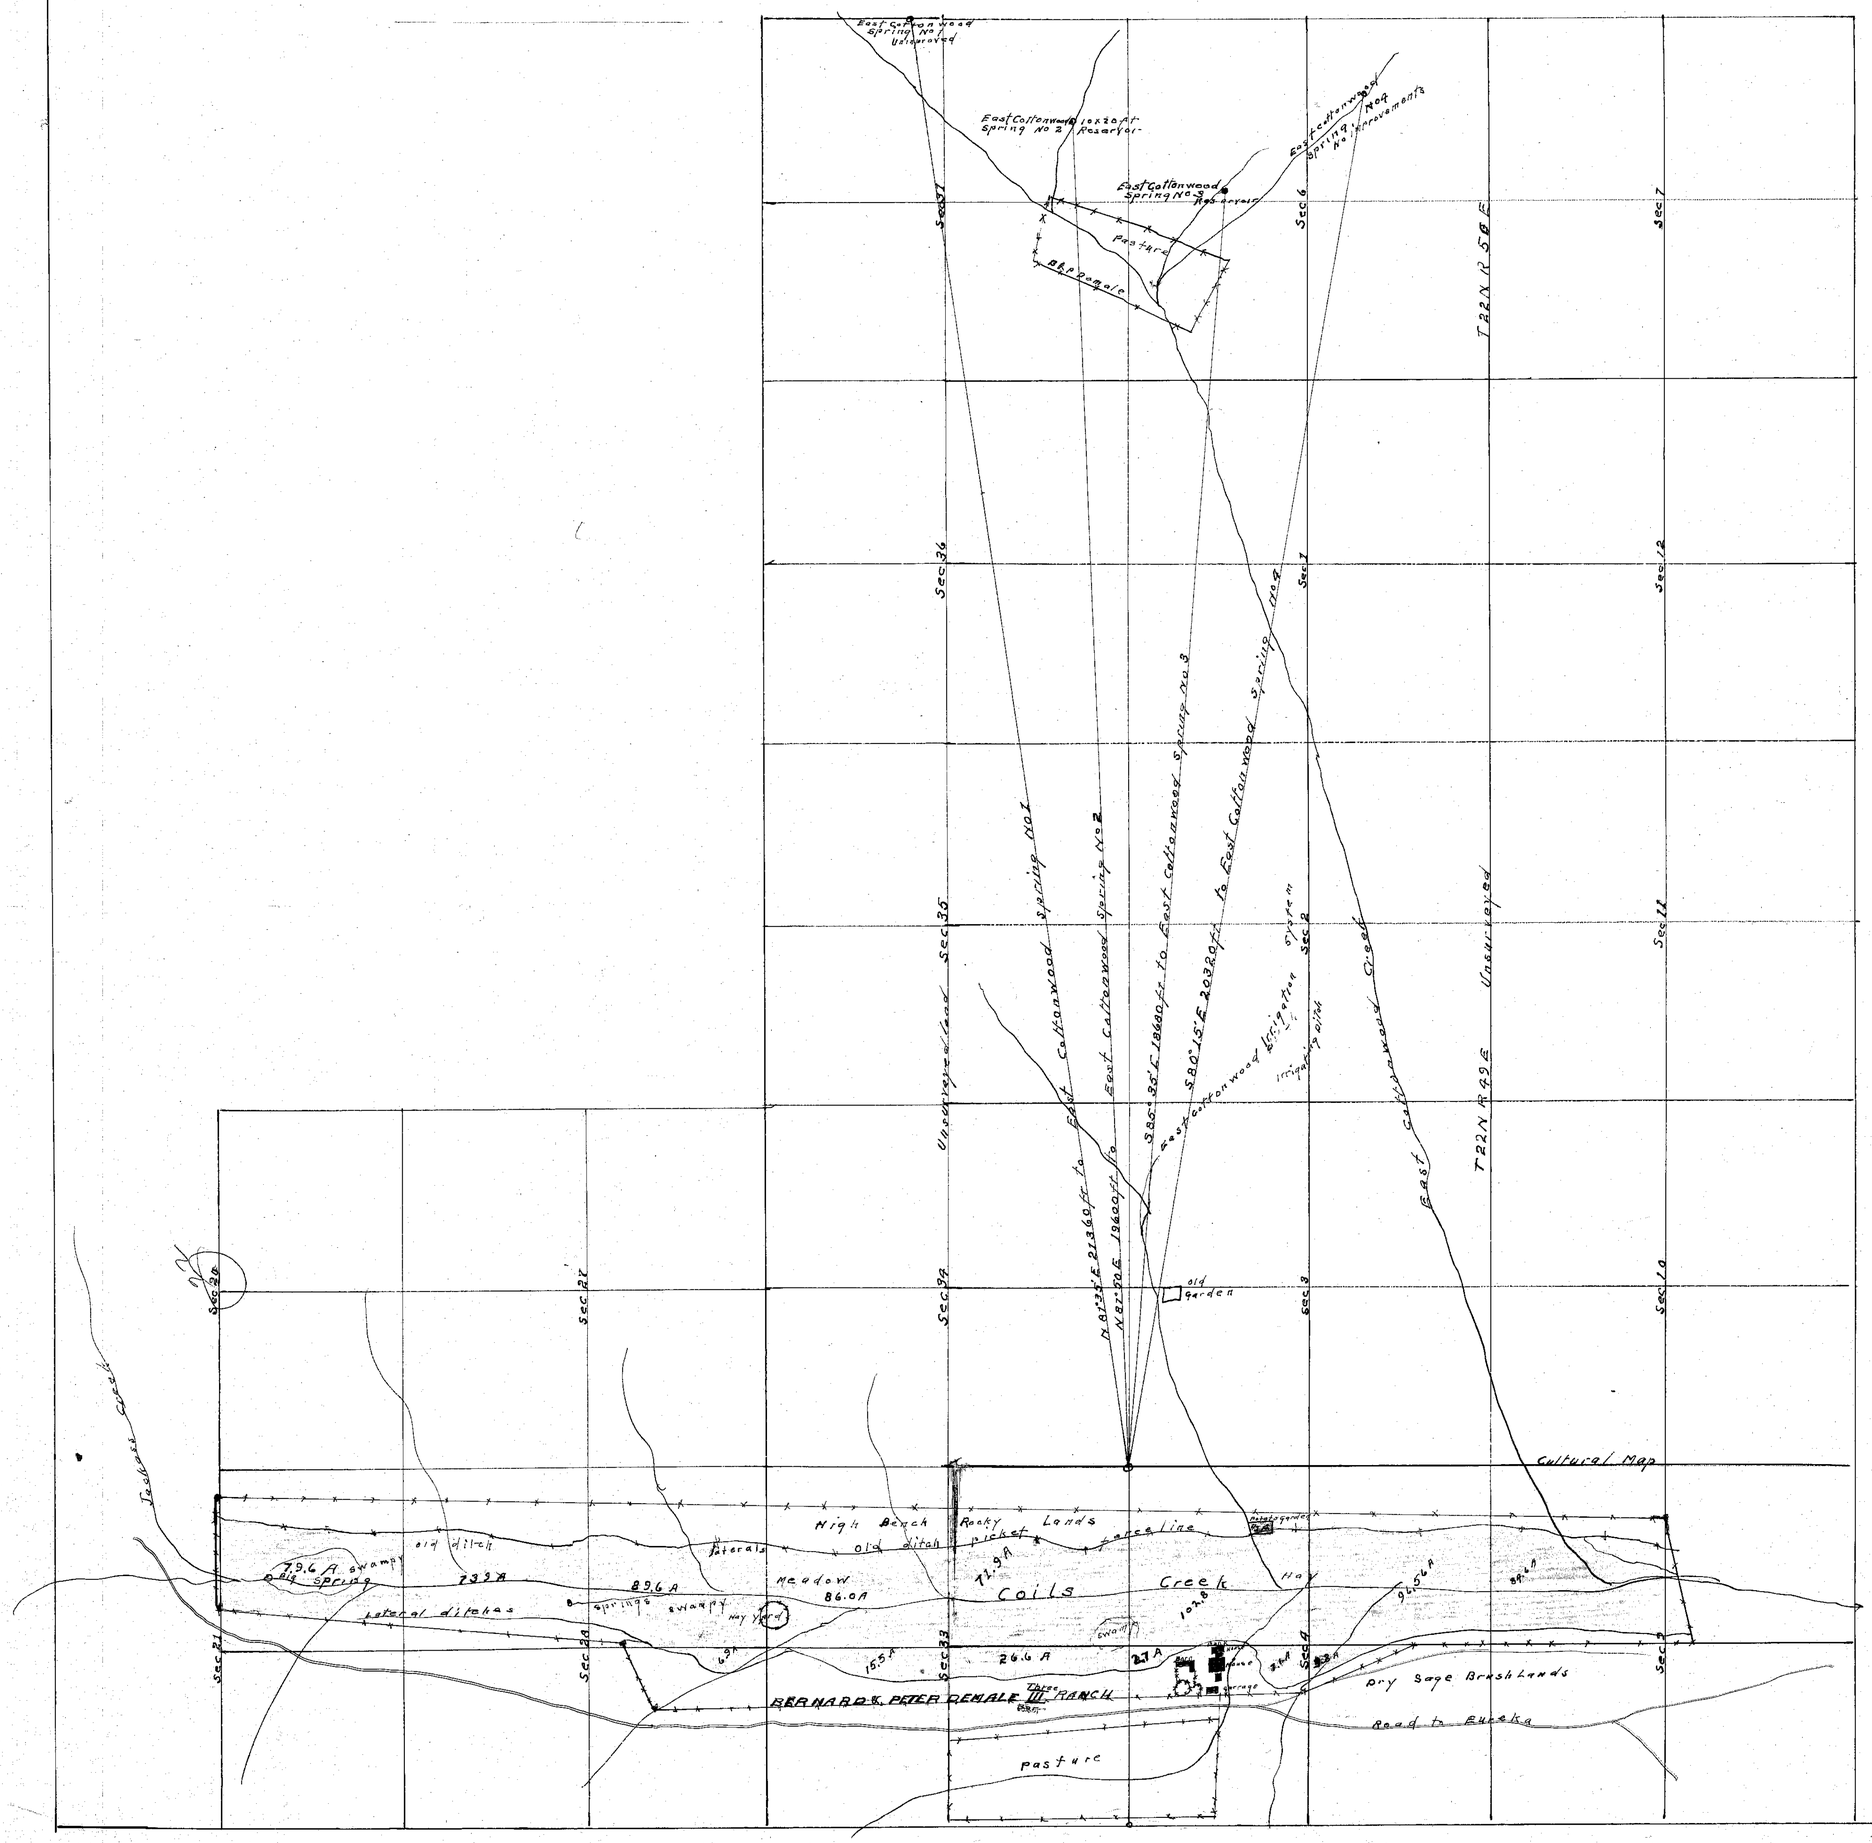

MAP OF EAST COTTONWOOD SYSTEM AND SPRINGS NOS, 1, 2, 3 and 4 OF, B. and P. DEMALE'S THREE BAR RANCH EUREKA COUNTY NEVADA

STATE OF NEVADA }
COUNTY OF EUREKA } ss

I Clarence Johnson being first duly sworn depose and say that the above map is a true and accurate plat of the lands irrigated by Bernard and Peter Demale as taken from the field notes of a survey made by me completed July 3d 1925
That the map and survey were made at the instance of B. and P Demale owners of said lands and that it truly represents the irrigated lands of said Bernard and Peter Demale
Subscribed and sworn to before me this 18 day of Oct 1925

Clarence Johnson
Surveyor

Edgar Eccles
Notary Public in and for Eureka County, Nevada

scale 1 inch = 1200 ft

FILED
NOV 27 1925
STATE ENGINEER'S OFFICE

01952