Section	Sub div	Twp	Range		
30	SW SW	23 N	50 E	Meadow Cr	Spring No 1
25	SE SW	"	49 E	" "	" " 2
36	NW NW	"	"	" "	No 3
36	NE NW	"	"	" "	No 4

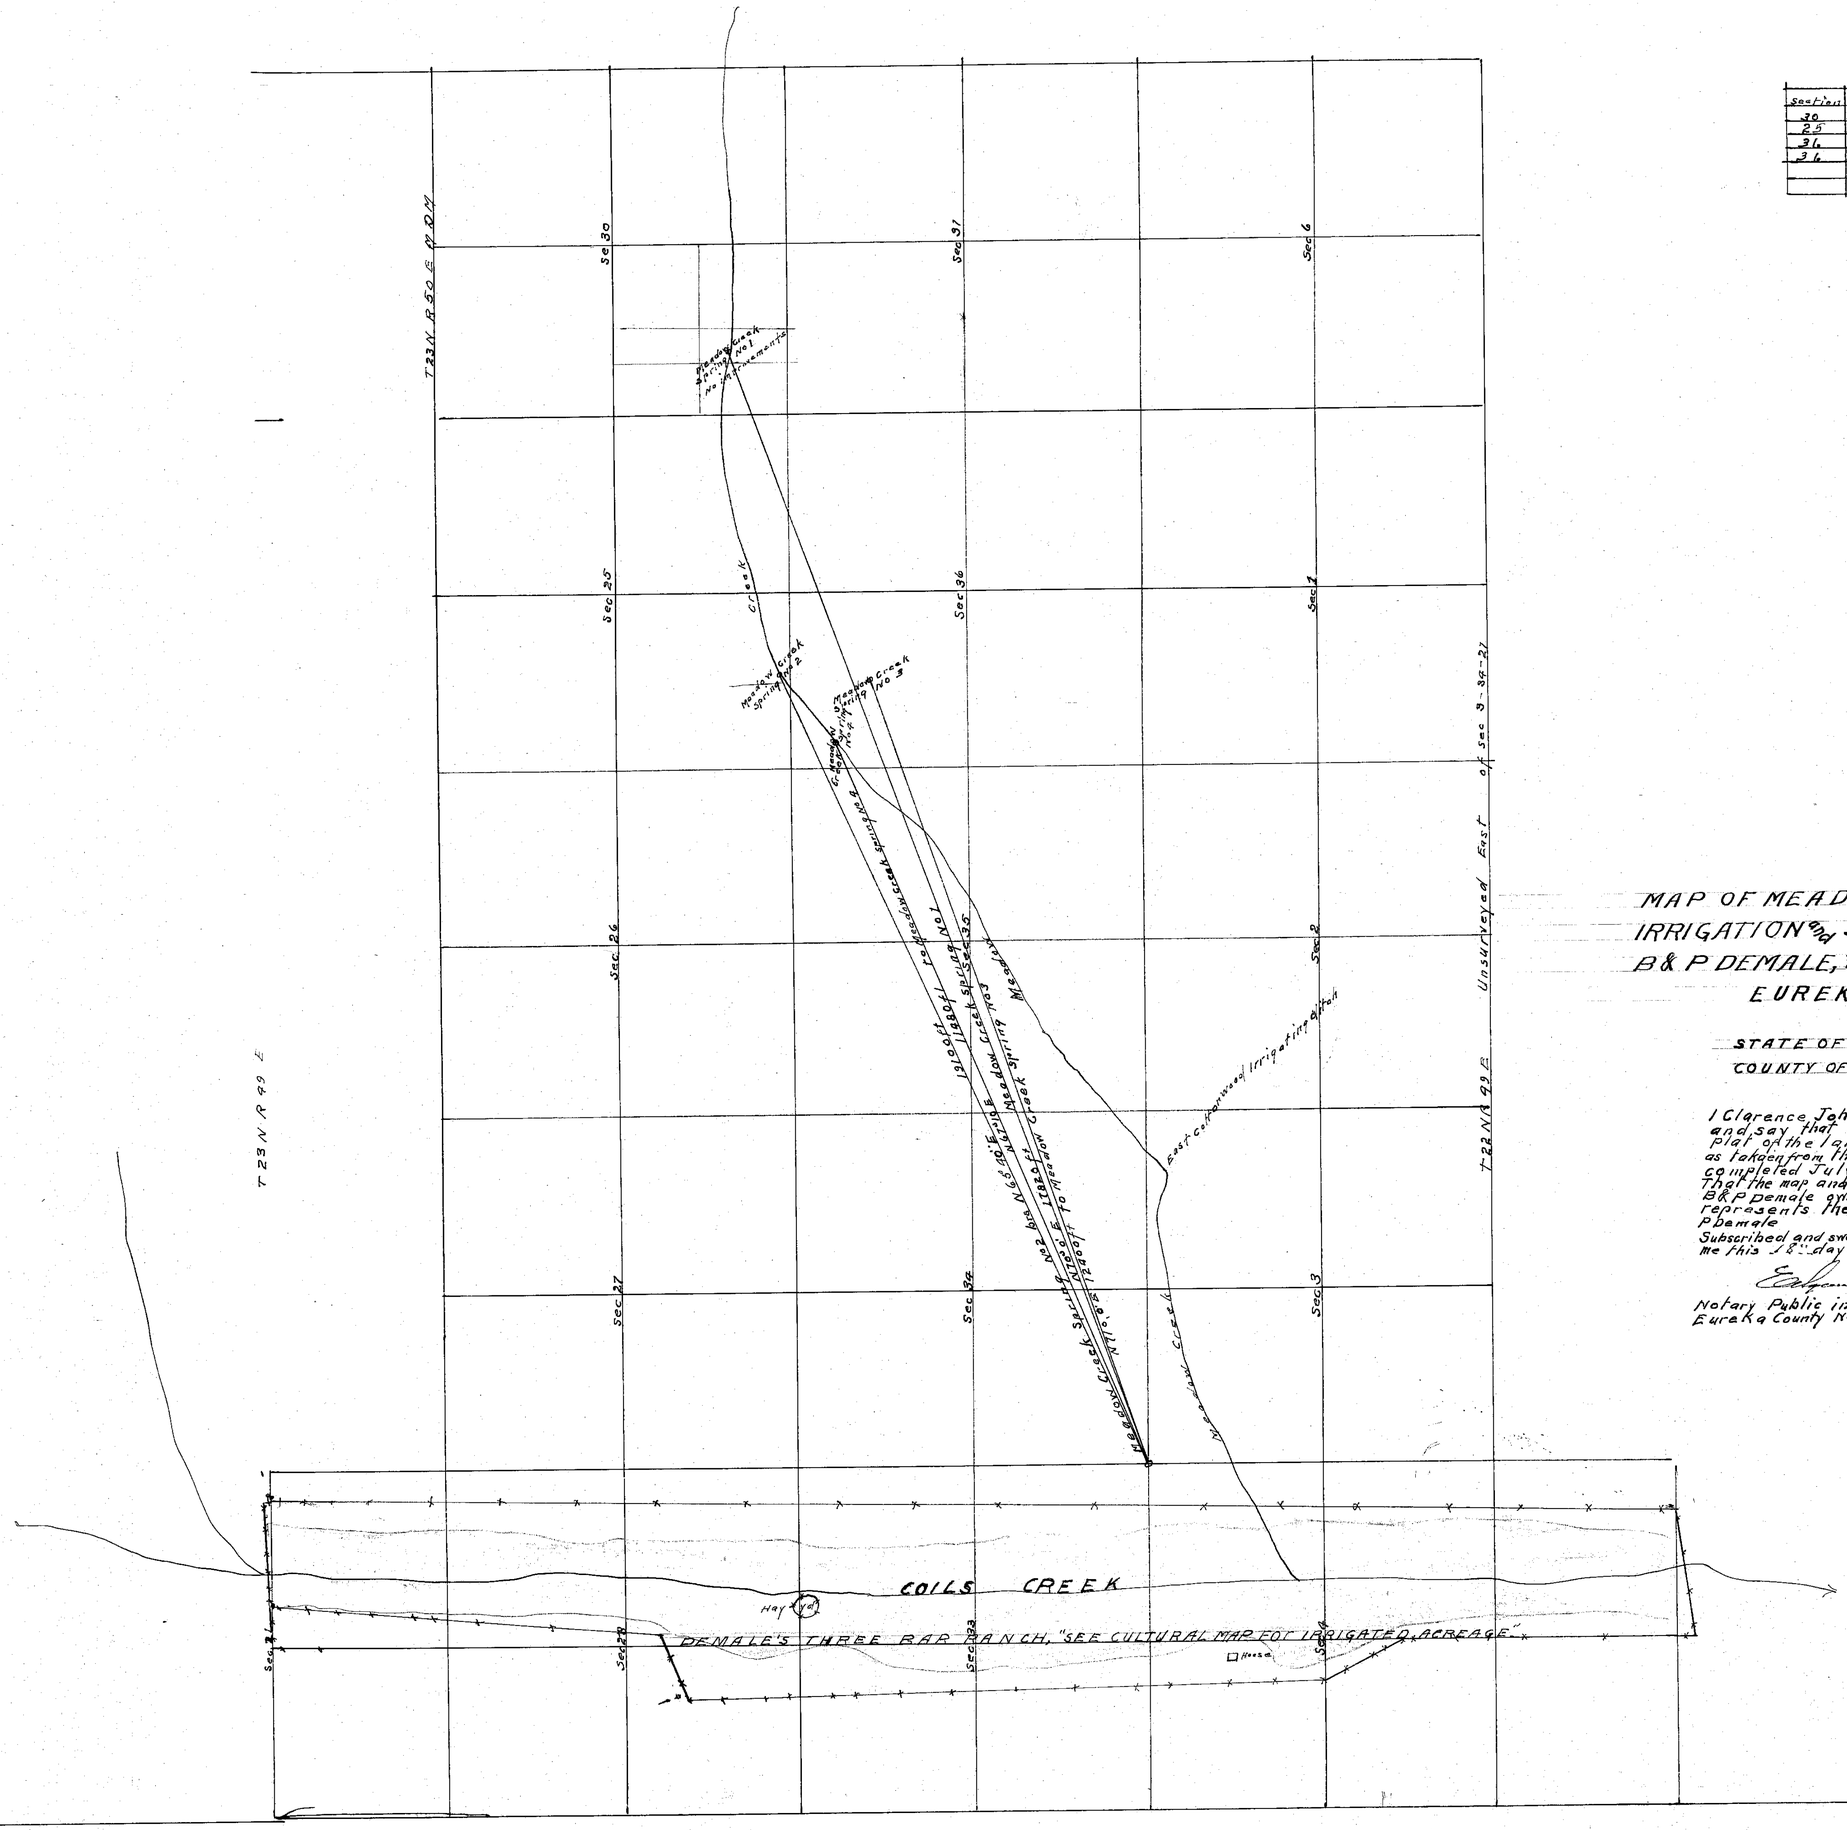

MAP OF MEADOW CREEK SYSTEM OF IRRIGATION and SPRINGS, No 1, 2, 3, AND 4 B & P DEMALE, THREE-BAR RANCH, EUREKA COUNTY NEVADA.

STATE OF NEVADA }
COUNTY OF EUREKA } SS

I Clarence Johnson being first duly Sworn depose and say that the above map is a true and accurate plat of the lands irrigated by Bernard and Peter Demale as taken from the field notes of a survey made by me completed July 3d 1925
That the map and survey were made at the instance of B & P Demale owners of said lands and that it truly represents the irrigated lands of said Bernard and P Demale

Clarence Johnson
Surveyor

Subscribed and sworn to before me this 18th day of Oct, 1925

Edgar Earlton
Notary Public in and for Eureka County Nevada.

Scale 1 inch = 1200 ft

FILED
NOV 27 1925
STATE ENGINEER'S OFFICE

01953