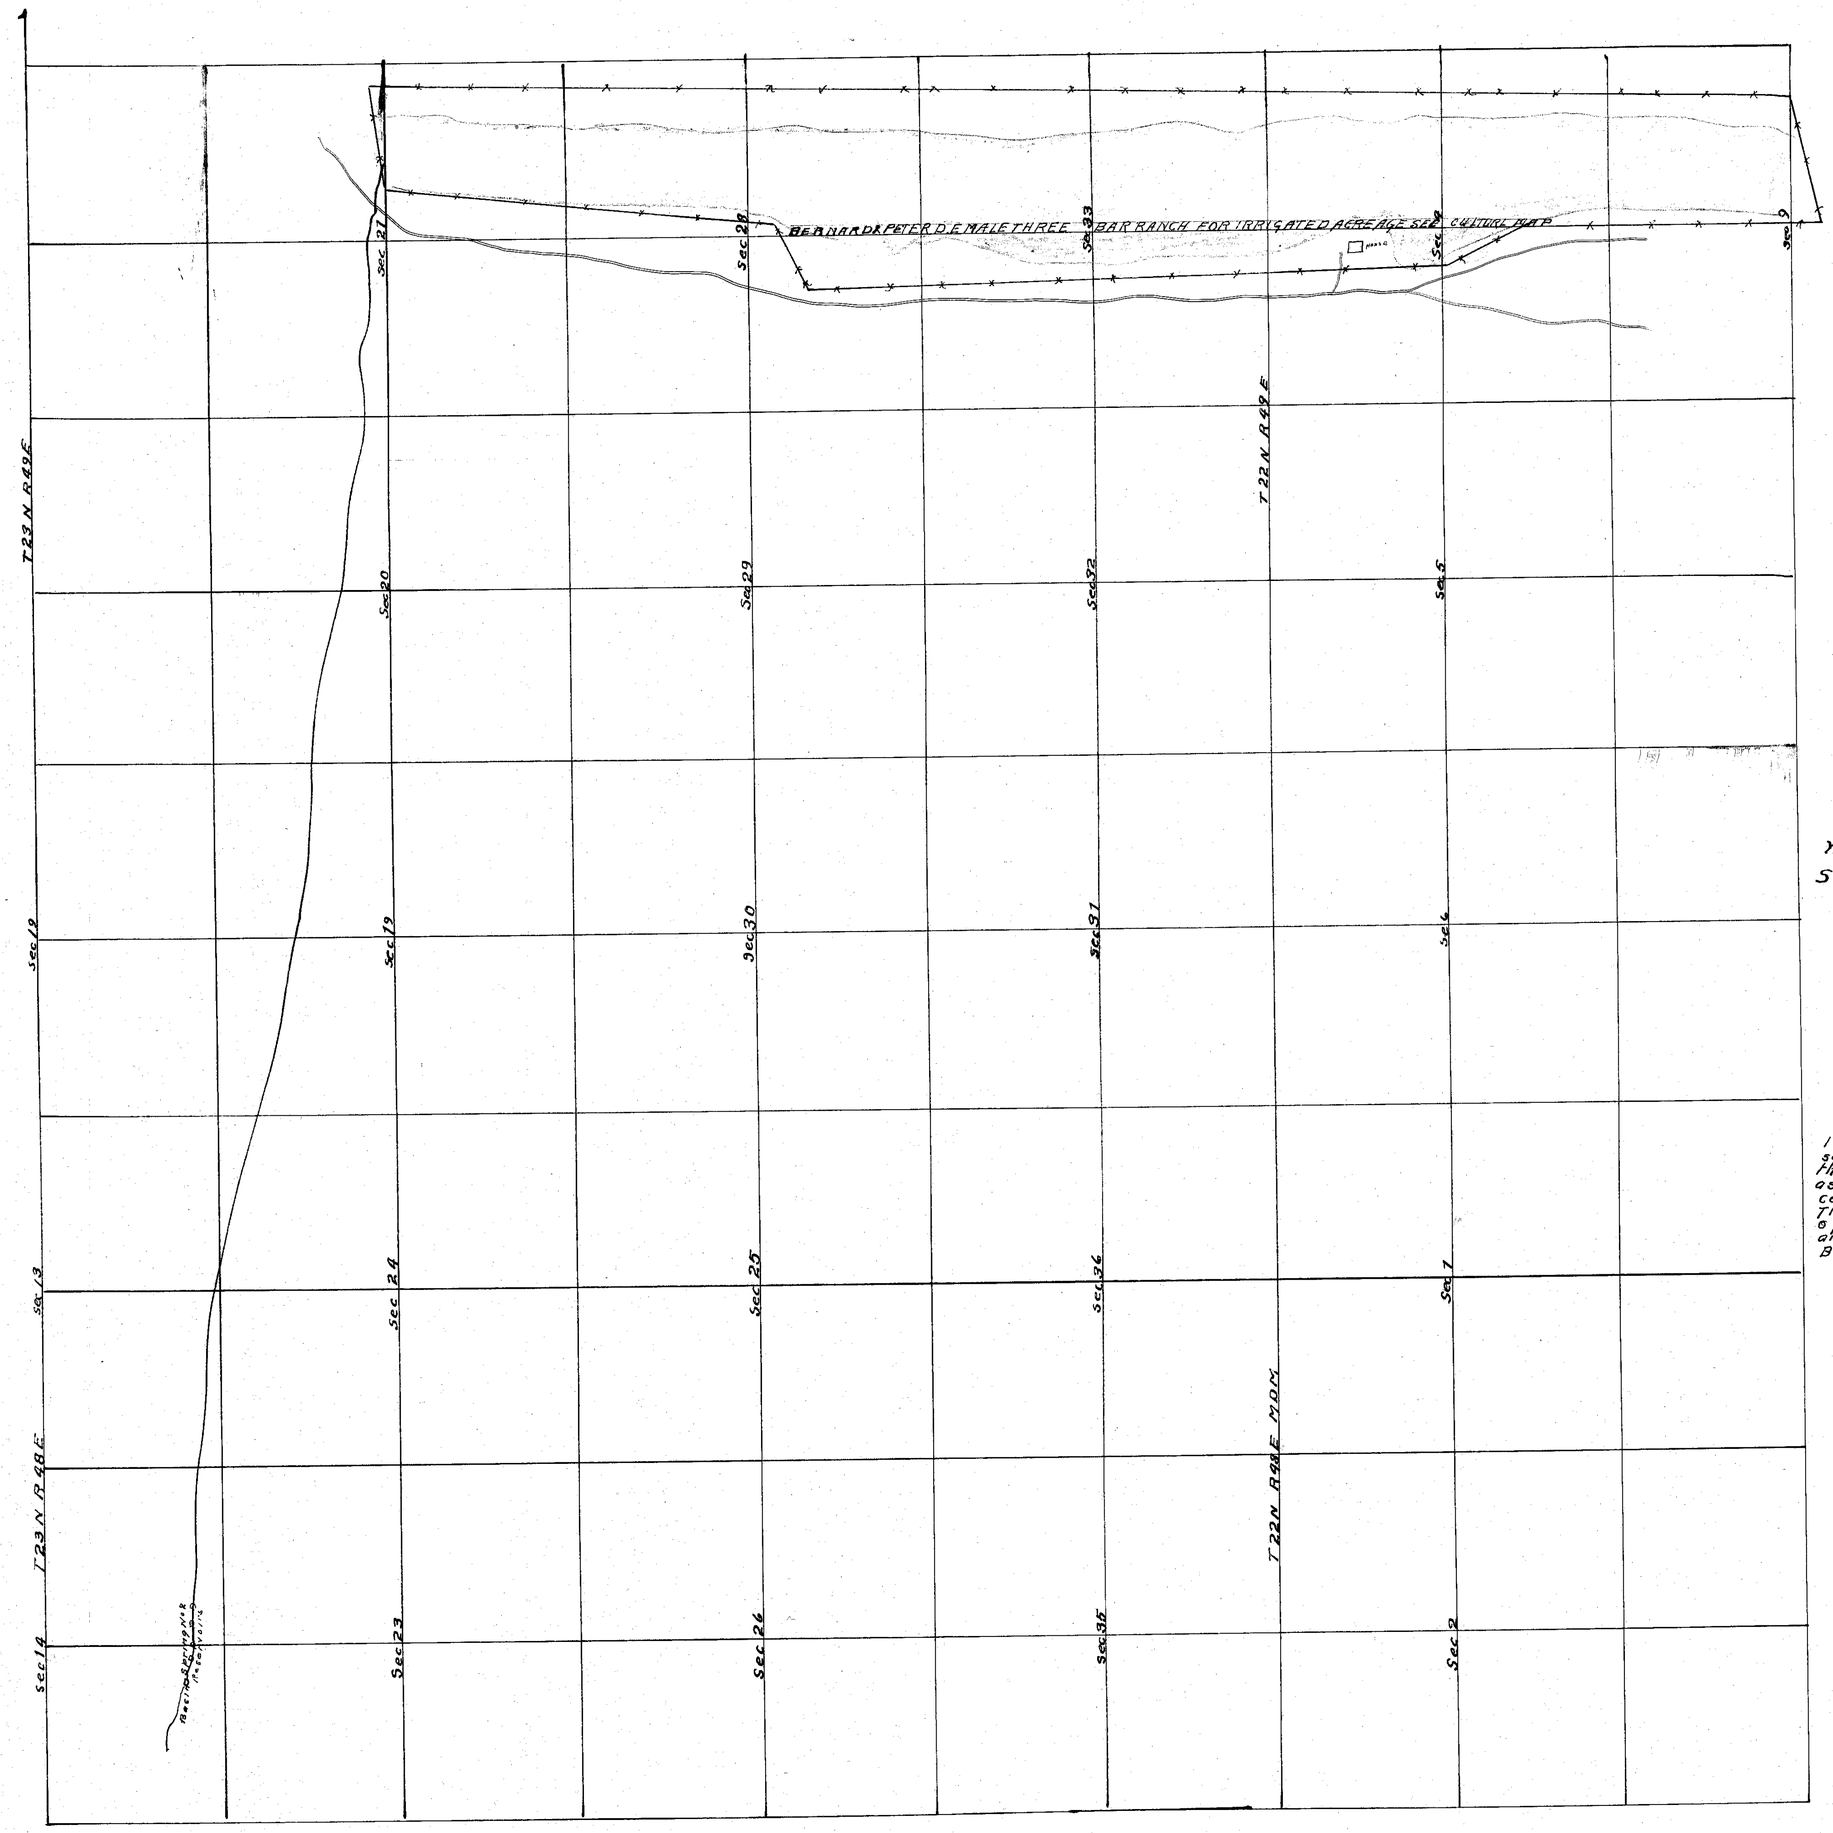

section	sub. division	Twp	Range			
14	SE"SW"	23 N	48 E	Basin spring N 2		

MAP OF BASIN SPRING NO 1, A PART OF WEST SIDE, THREE BAR RANCH, IRRIGATION SYSTEM EUREKA COUNTY, NEVADA.

STATE OF NEVADA }
COUNTY OF EUREKA } SS

I Clarence Johnson being first duly sworn depose and say that the above map is a true and accurate plat of the lands irrigated by Bernard and Peter Demale as taken from the field notes of a survey made by me completed August 19th 1925
That the map and survey were made at the instance of Bernard and Peter Demale owners of said lands and that it truly represents the irrigated land of said Bernard and Peter Demale

Clarence Johnson
Surveyor

Subscribed and sworn to before me
This 18th day of Oct. Oct. 1925
Edgar Esther
Notary Public in and for
Eureka County Nevada

scale 1 inch = 1200 ft

FILED
NOV 27 1925
STATE ENGINEER'S OFFICE

01954