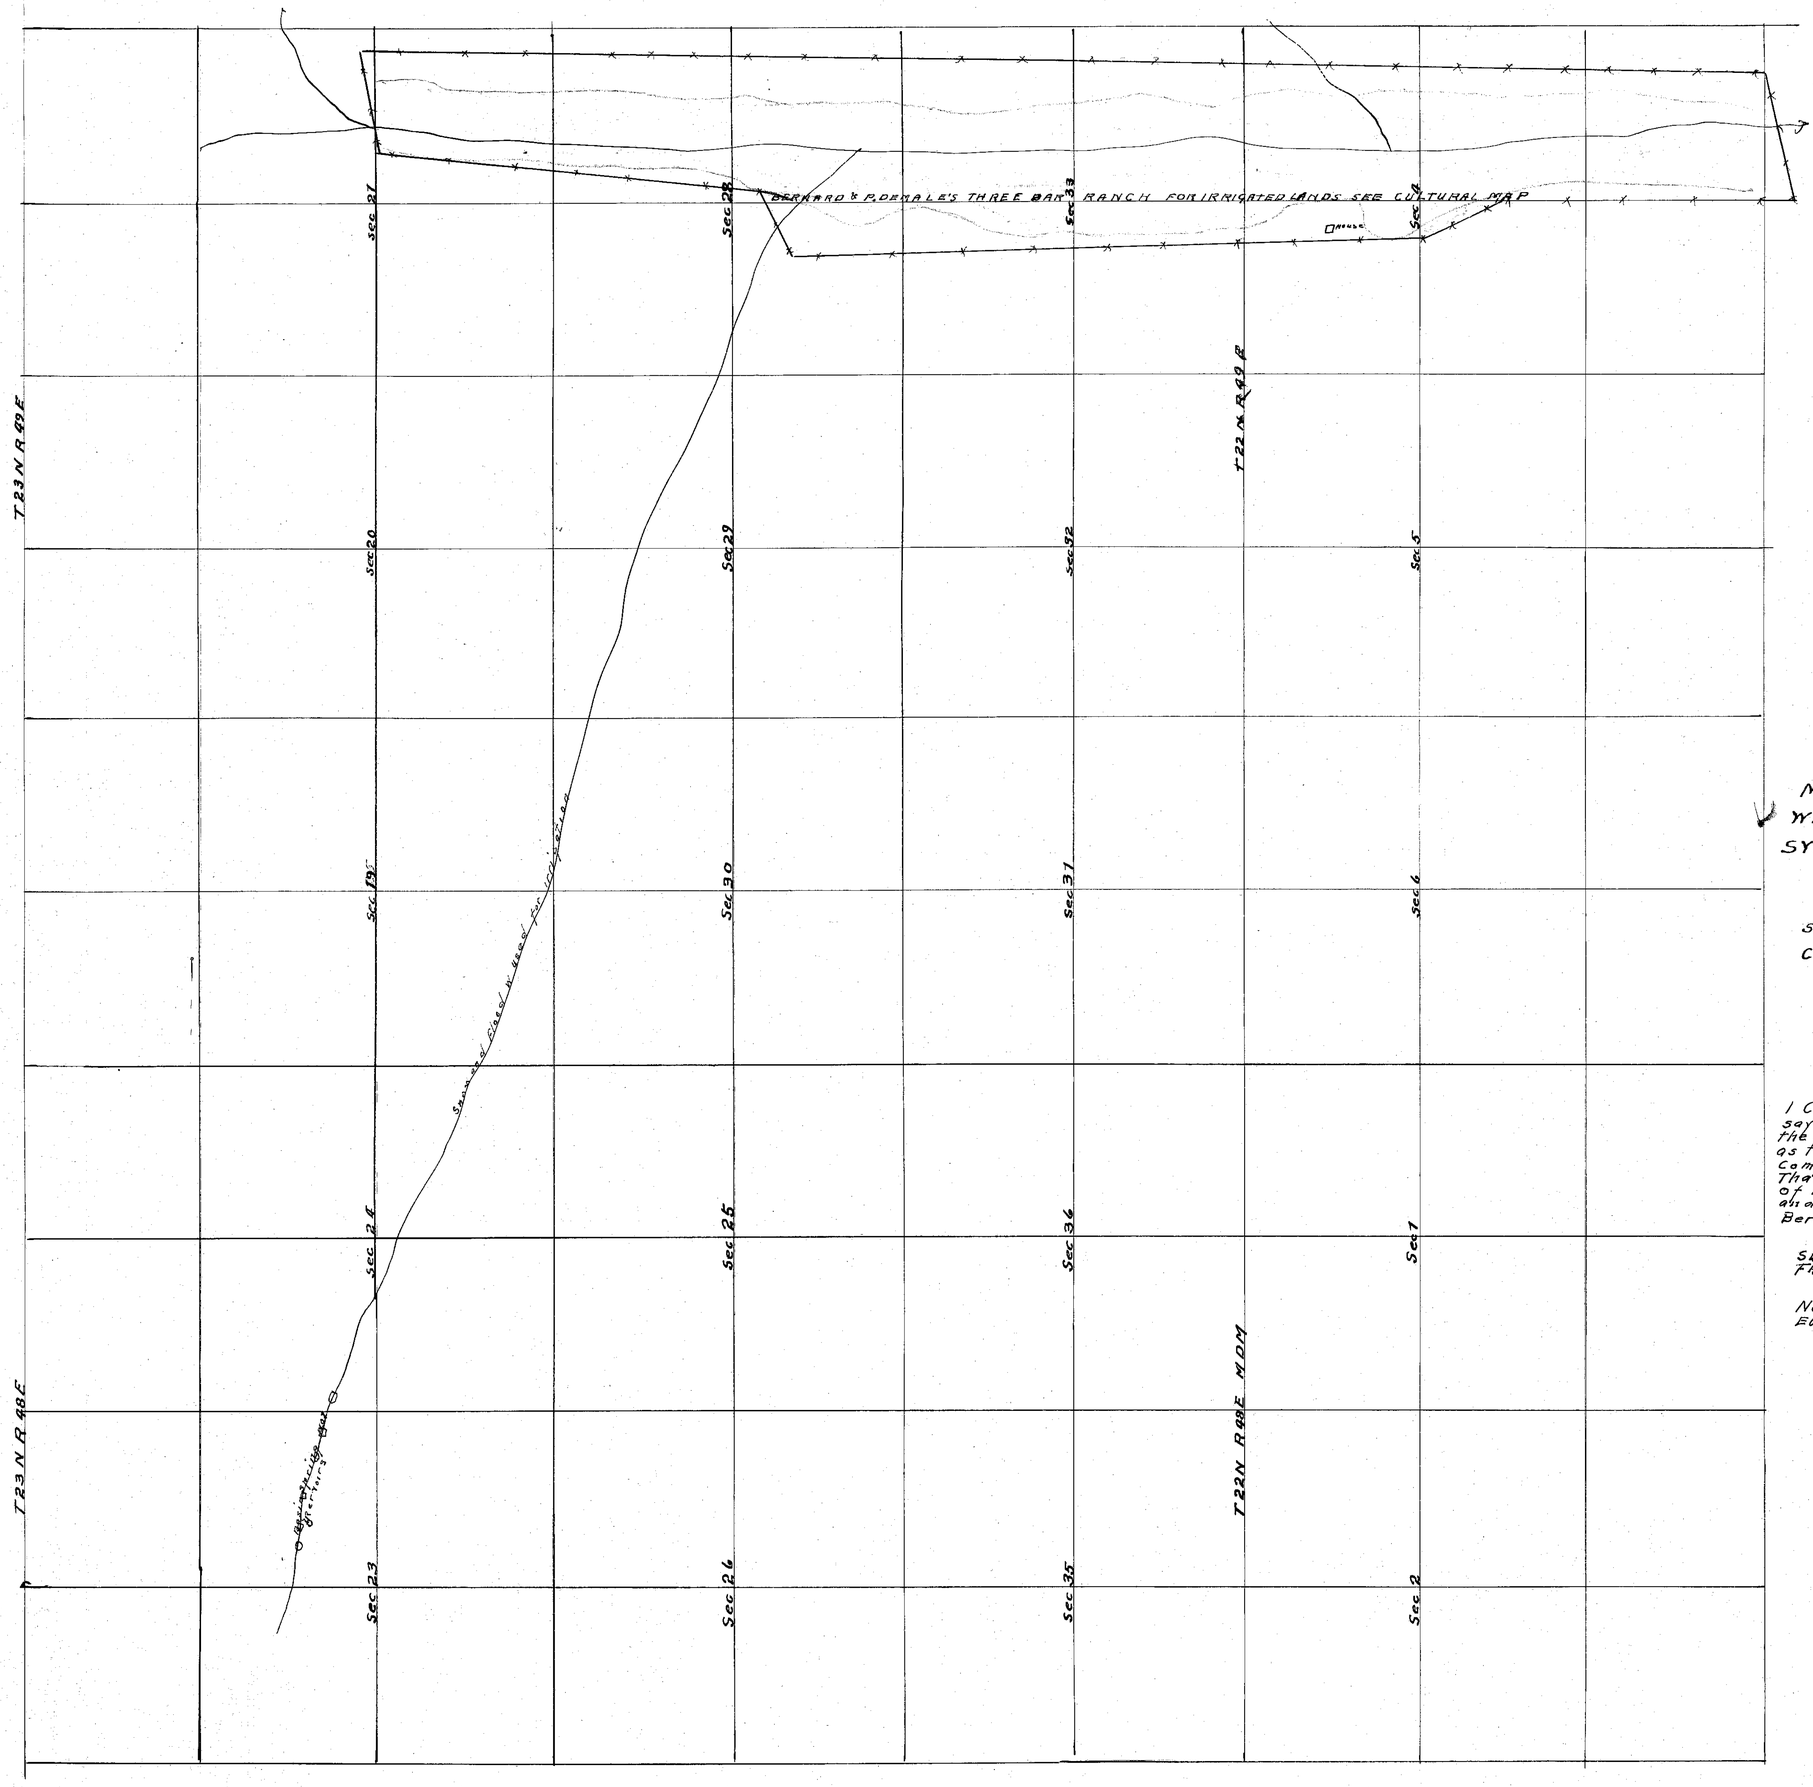

Section	Sub division	Twp	Range			
23	SE NE	23 N	48 E	Basin Spring No 1		Vested

MAP OF BASIN SPRING NO 1 A PART OF WEST SIDE, THREE BAR RANCH, IRRIGATION SYSTEM EUREKA COUNTY NEVADA

STATE OF NEVADA }
COUNTY OF EUREKA } SS

I Clarence Johnson being first duly sworn depose and say that the above map is a true and accurat plat of the lands irrigated by Bernard, and Peter Demale. as taken from the field notes of a survey made by me completed August 19th. 1925.
That the map and survey were made at the instance of Bennard and Peter Demale owners of said lands and that it truly represents the irrigatd lands of said Bernard and Peter Demale

Clarence Johnson
Surveyor

Subscribed and sworn to before me
This 18 day of Oct Oct 1925
[signature]
Notary Public in and for
Eureka County Nevada

Scale 1 inch = 1200 ft

FILED
NOV 27 1925
STATE ENGINEER'S OFFICE

01955