Section	Sub division	Twp	Range			
22	NW¼NE¼	23 N	49 E	Jackass Spring No 1		
"	NE¼NW¼	"	"	"	"	No 2

MAP OF JACKASS CREEK IRIGATION
SYSTEM AND SPRINGS NO'S 1 and 2.
DEMALE, THREE-BAR RANCH
EUREKA COUNTY, NEVADA

STATE OF NEVADA }
COUNTY OF EUREKA } SS

I Clarence Johnson being first duly sworn depose and say that the above map is a true and accurate plat of the lands irrigated by Bernard and Peter Demale as taken from the field notes of a survey made by me completed July 3d 1925
That the map and survey were made at the instance of B & P. Demale owners of said lands and that it truly represents the irrigated lands of said Bernard and B Demale

Clarence Johnson
Surveyor

Subscribed and sworn to before me this 18 day of Oct 1925

Evelyn Carlson
Notary Public in and for
Eureka County Nevada

scale 1 inch = 1200 ft

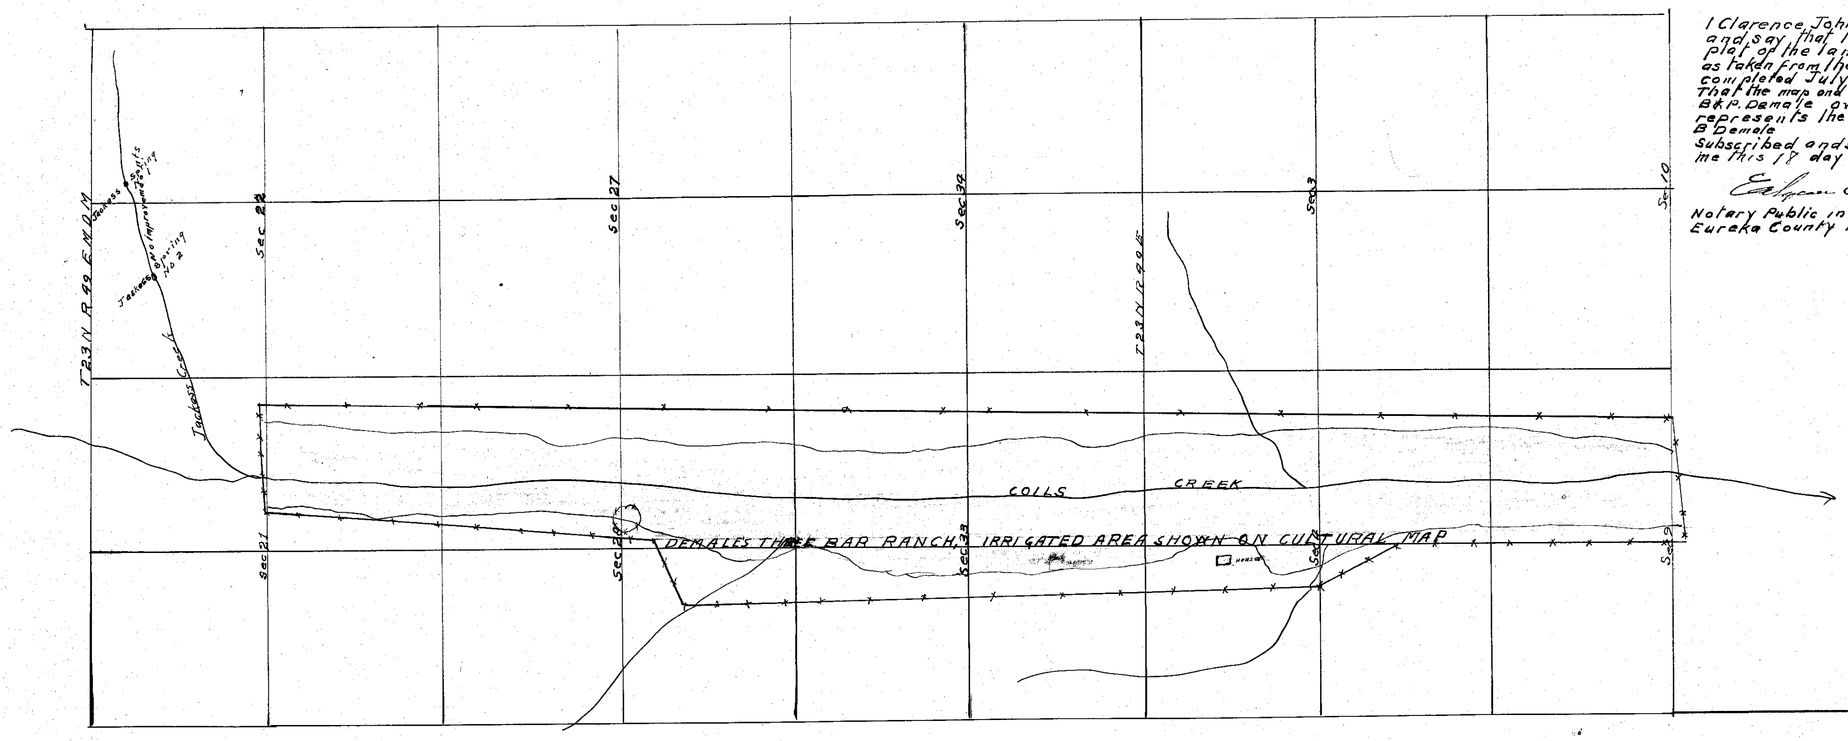

FILED
NOV 27 1925
STATE ENGINEER'S OFFICE

01957