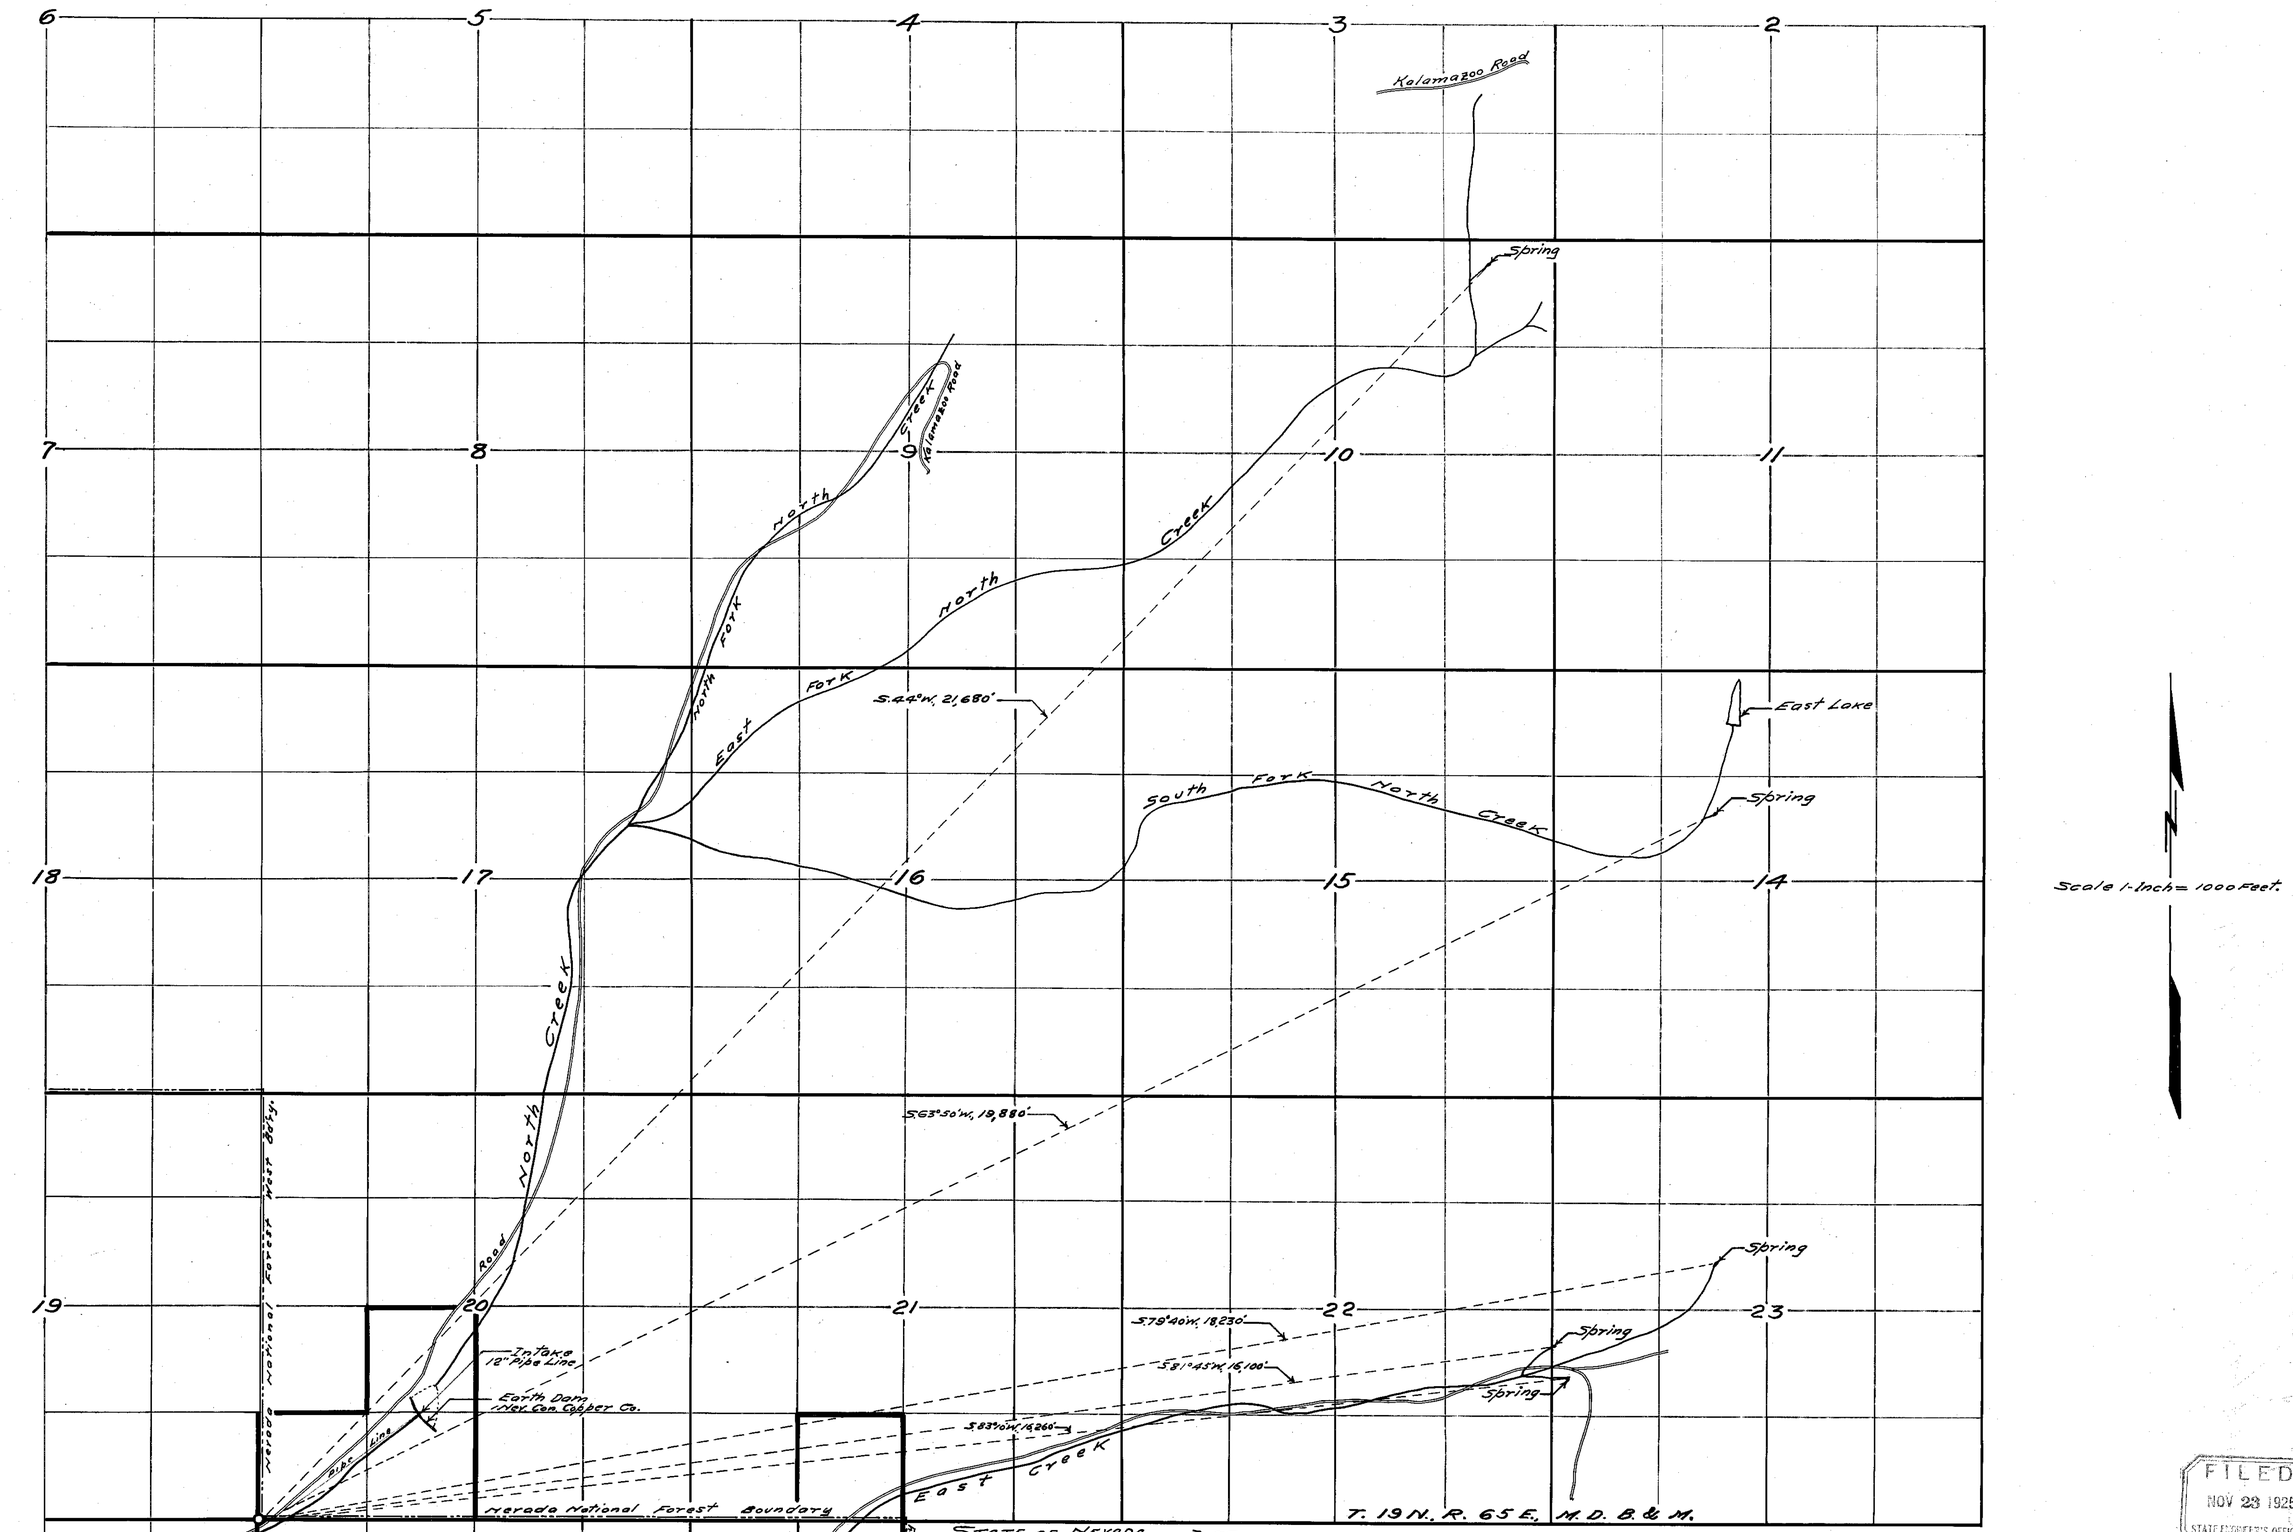

STATE OF NEVADA.
County of White Pine } SS.

I, F.W. Millard, being first duly sworn, depose and say that the above map is a true and accurate plat showing EAST CREEK, NORTH CREEK & its branches, as used by the ADAMS-McGILL COMPANY for stockwatering purposes, as taken from the field notes of a survey made under my supervision and direction, completed on the 1st day of September, 1925. That the map and survey were made at the instance of the ADAMS-McGILL COMPANY, and that it truly represents the stock-watering places of the ADAMS-McGILL COMPANY.

Subscribed and sworn to before me this 30th day of September, 1925.

R. R. Gill — F. W. Millard, Surveyor.
Notary Public in and for White Pine County, Nevada.

File under

MAP SHOWING
EAST CREEK, NORTH CREEK
& ITS BRANCHES.
AS USED FOR STOCKWATERING
BY THE
ADAMS-McGILL COMPANY.
SURVEYED AUG.-SEPT. - 1925.
BY - ED. MILLARD & SON.
ELY, NEVADA.

FILED
NOV 23 1925
STATE ENGINEER'S OFFICE

01960-01961-01966-019